


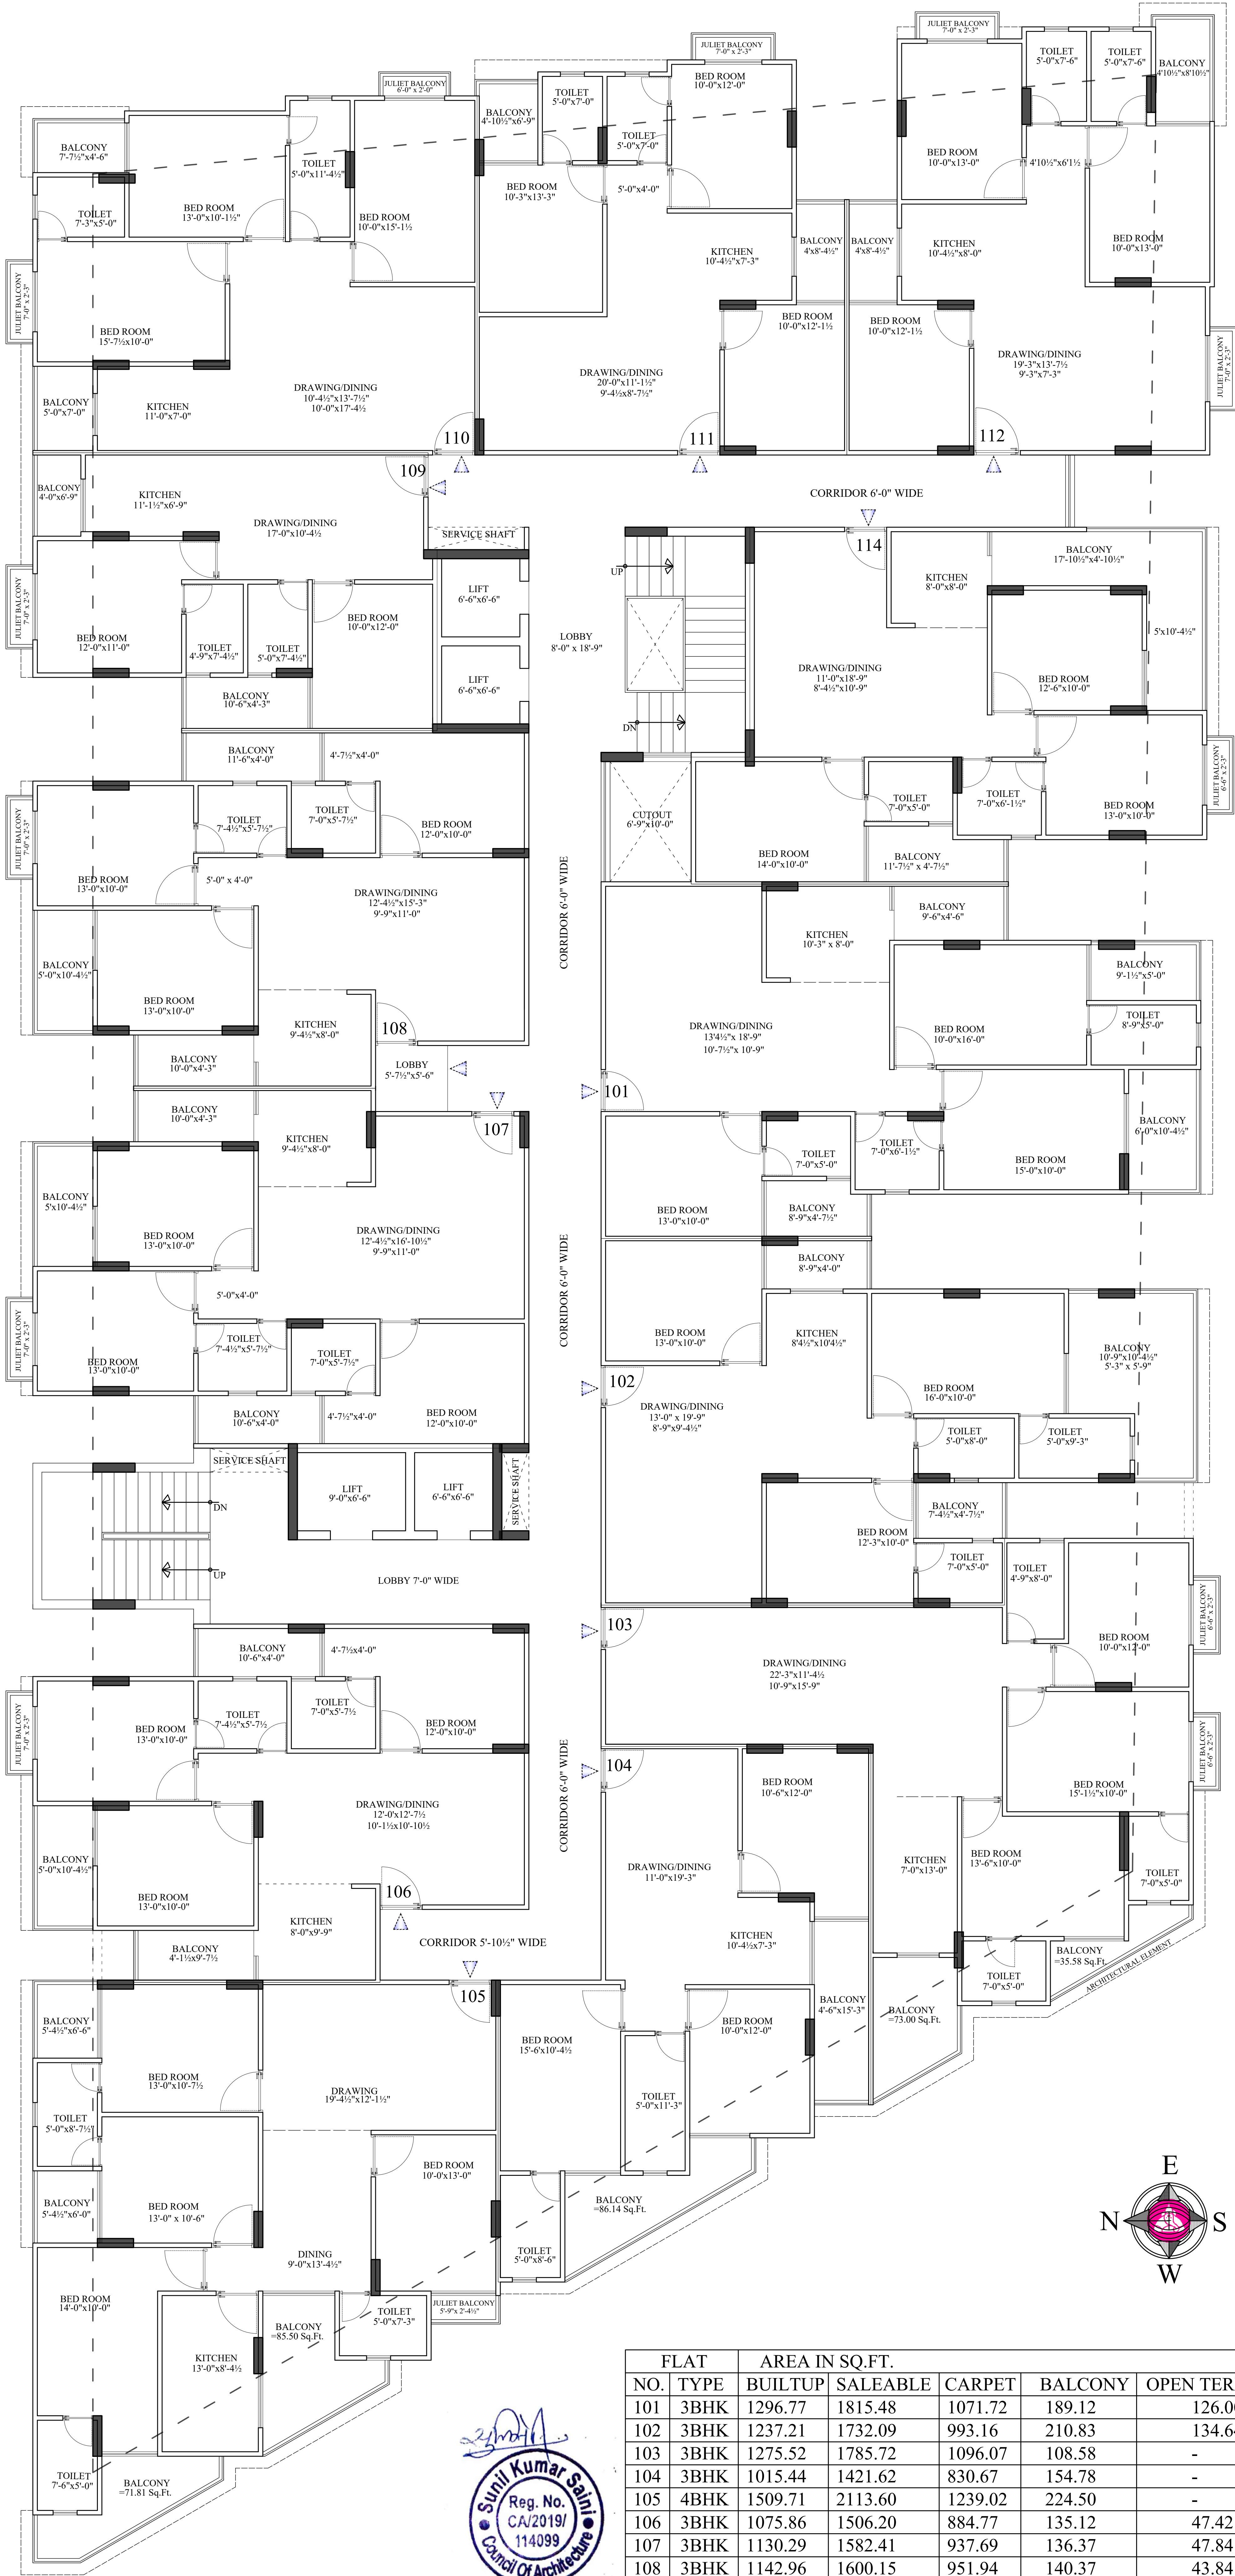

FLAT		AREA IN SQ.FT.				
NO.	TYPE	BUILTUP	SALEABLE	CARPET	BALCONY	OPEN TERRACE
101	3BHK	1296.77	1815.48	1071.72	189.12	126.00
102	3BHK	1237.21	1732.09	993.16	210.83	134.64
103	3BHK	1275.52	1785.72	1096.07	108.58	-
104	3BHK	1015.44	1421.62	830.67	154.78	-
105	4BHK	1509.71	2113.60	1239.02	224.50	-
106	3BHK	1075.86	1506.20	884.77	135.12	47.42
107	3BHK	1130.29	1582.41	937.69	136.37	47.84
108	3BHK	1142.96	1600.15	951.94	140.37	43.84
109	2BHK	732.37	1025.31	616.70	71.62	31.34
110	3BHK	1094.08	1531.71	966.12	69.31	-
111	3BHK	959.26	1342.96	842.58	66.92	33.00
112	3BHK	1049.72	1469.61	901.98	77.14	33.00
114	3BHK	1133.40	1586.76	898.73	184.62	39.81


DRAWING
1st FLOOR PLAN

PROJECT NAME
PROMOTER NAME
PARTH HEIGHTS
GR & SONS LLP


PROJECT :-
PROPOSED BUILDING AT
KHASRA NO- 167, 168,
VILLAGE-SHRIKISHANPURA,
TEHSIL-SANGANER, JAIPUR

ARCHITECT :-
THE URBAN SQUARE
ARCHITECT , PLANNER , BPAS
BAPU NAGAR JAIPUR, (RAJ.)
Mobile- 9461302542



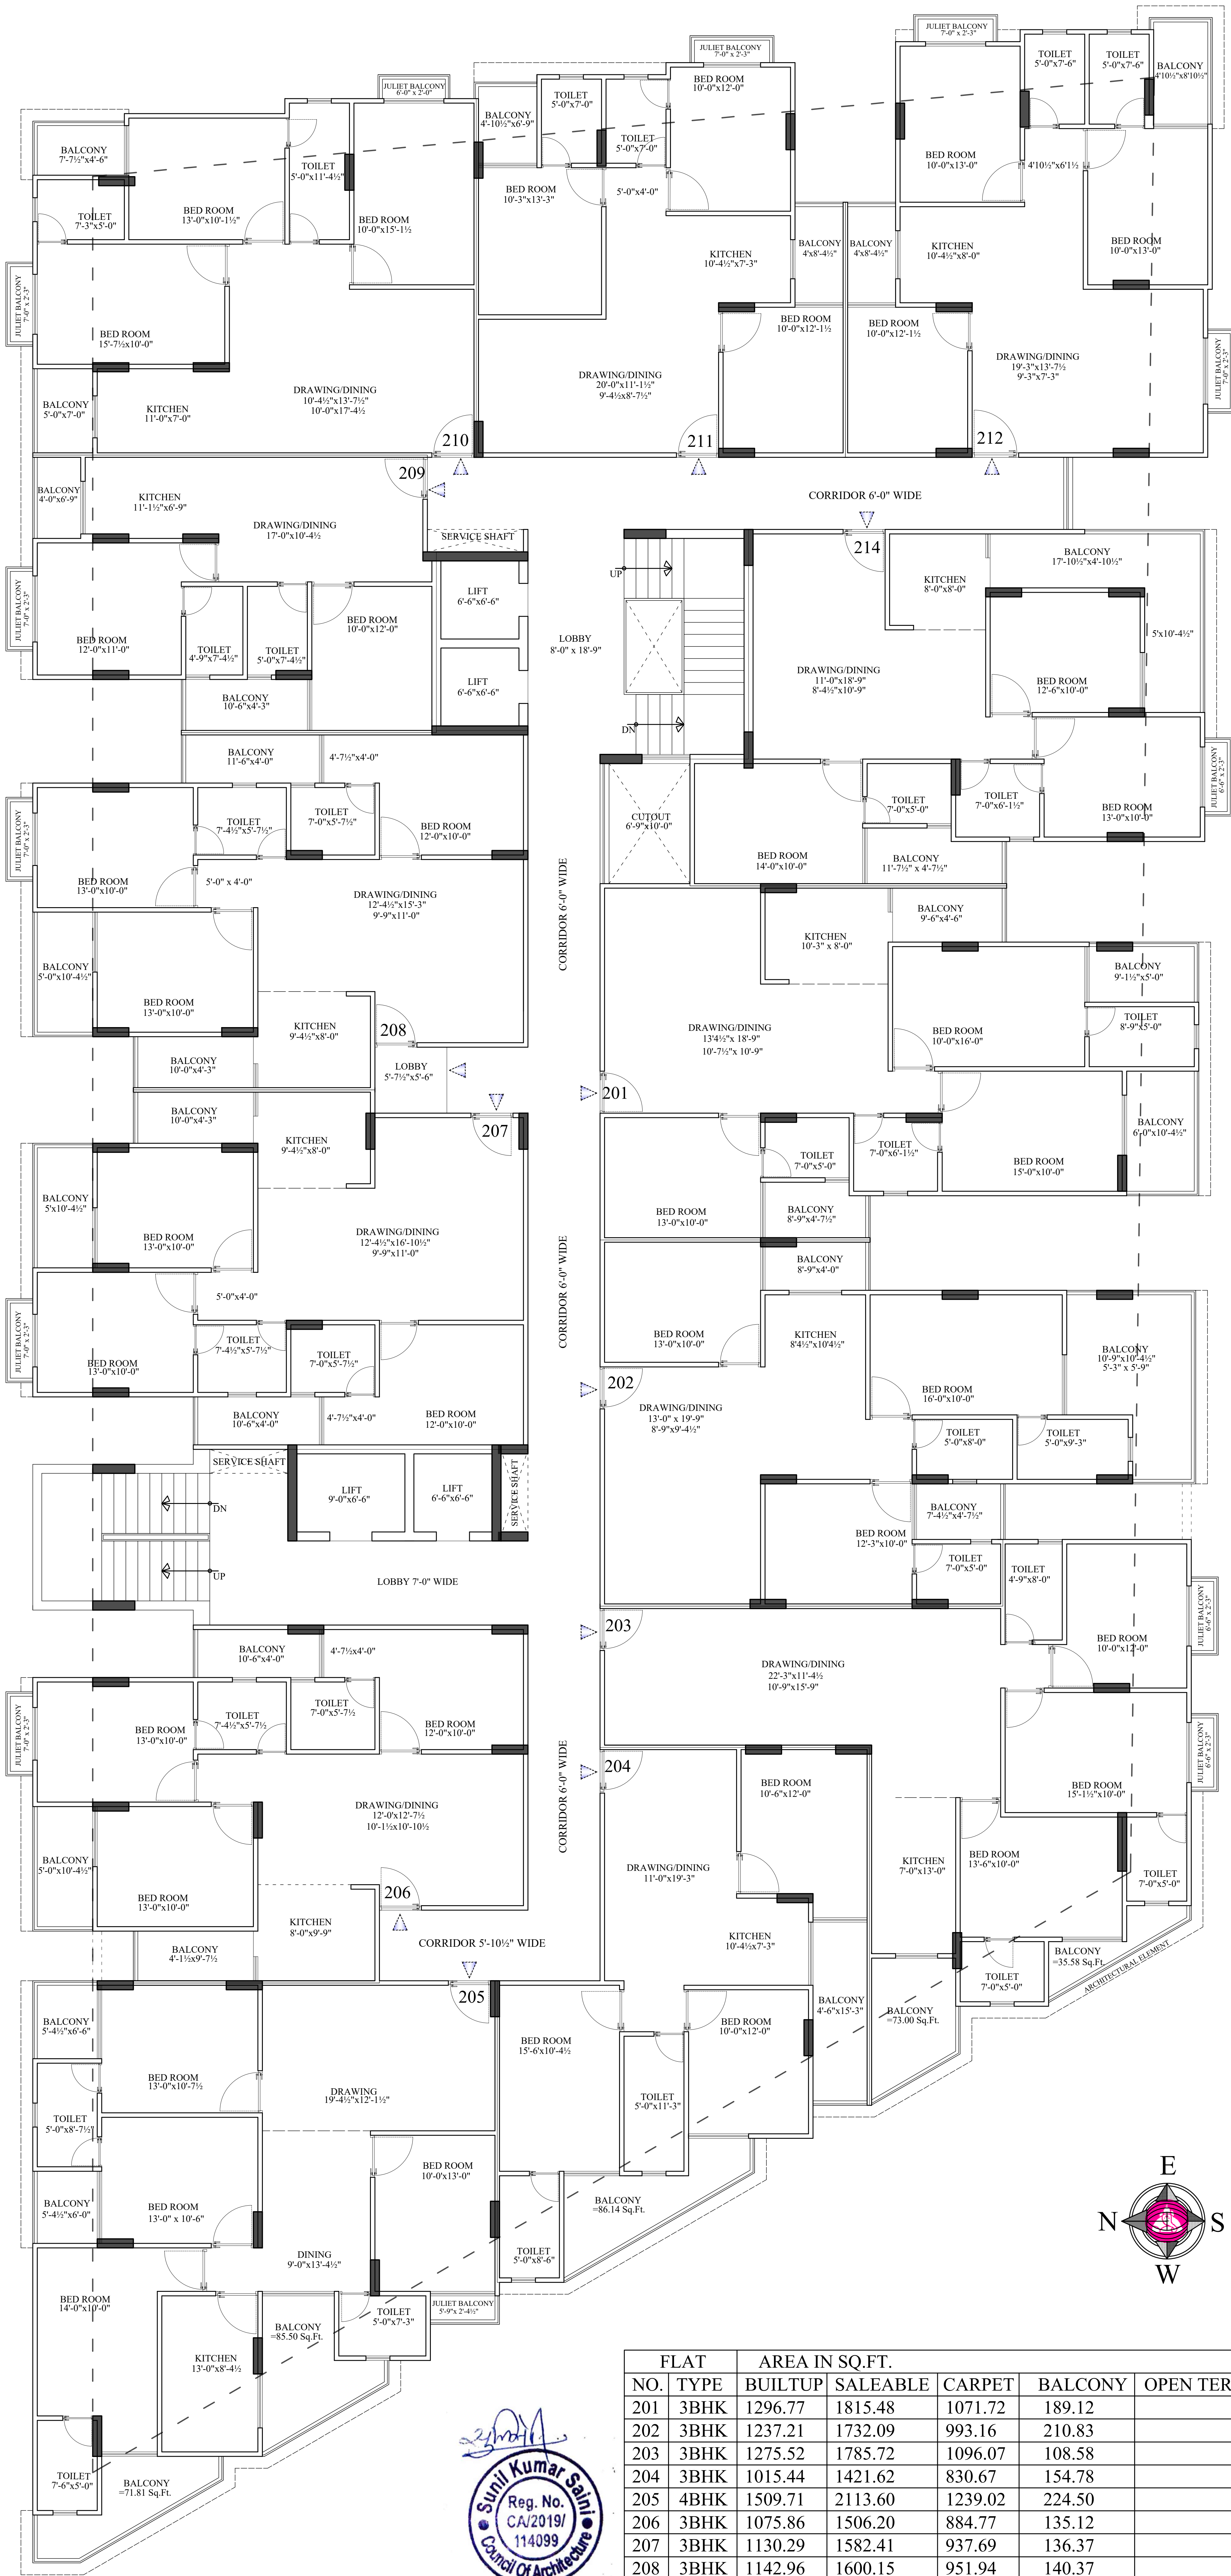

DRAWING 2nd FLOOR PLAN		PROJECT :- PROPOSED BUILDING AT KHASRA NO- 167, 168, VILLAGE-SHRIKISHANPURA, TEHSIL-SANGANER, JAIPUR	ARCHITECT :- THE URBAN SQUARE ARCHITECT , PLANNER , BPAS BAPU NAGAR JAIPUR, (RAJ.) Mobile- 9461302542	FLAT		
PROJECT NAME	PROMOTER NAME			NO.	TYPE	AREA IN SQ.FT.
PARTH HEIGHTS	GR & SONS LLP					
				201	3BHK	1296.77
				202	3BHK	1237.21
				203	3BHK	1275.52
				204	3BHK	1015.44
				205	4BHK	1509.71
				206	3BHK	1075.86
				207	3BHK	1130.29
				208	3BHK	1142.96
				209	2BHK	732.37
				210	3BHK	1094.08
				211	3BHK	959.26
				212	3BHK	1049.72
				214	3BHK	1133.40
						1815.48
						1732.09
						1785.72
						1421.62
						2113.60
						1506.20
						1582.41
						1600.15
						1025.31
						1531.71
						1342.96
						1469.61
						1586.76
						1071.72
						993.16
						1096.07
						830.67
						1239.02
						884.77
						937.69
						951.94
						616.70
						71.62
						69.31
						66.92
						77.14
						184.62

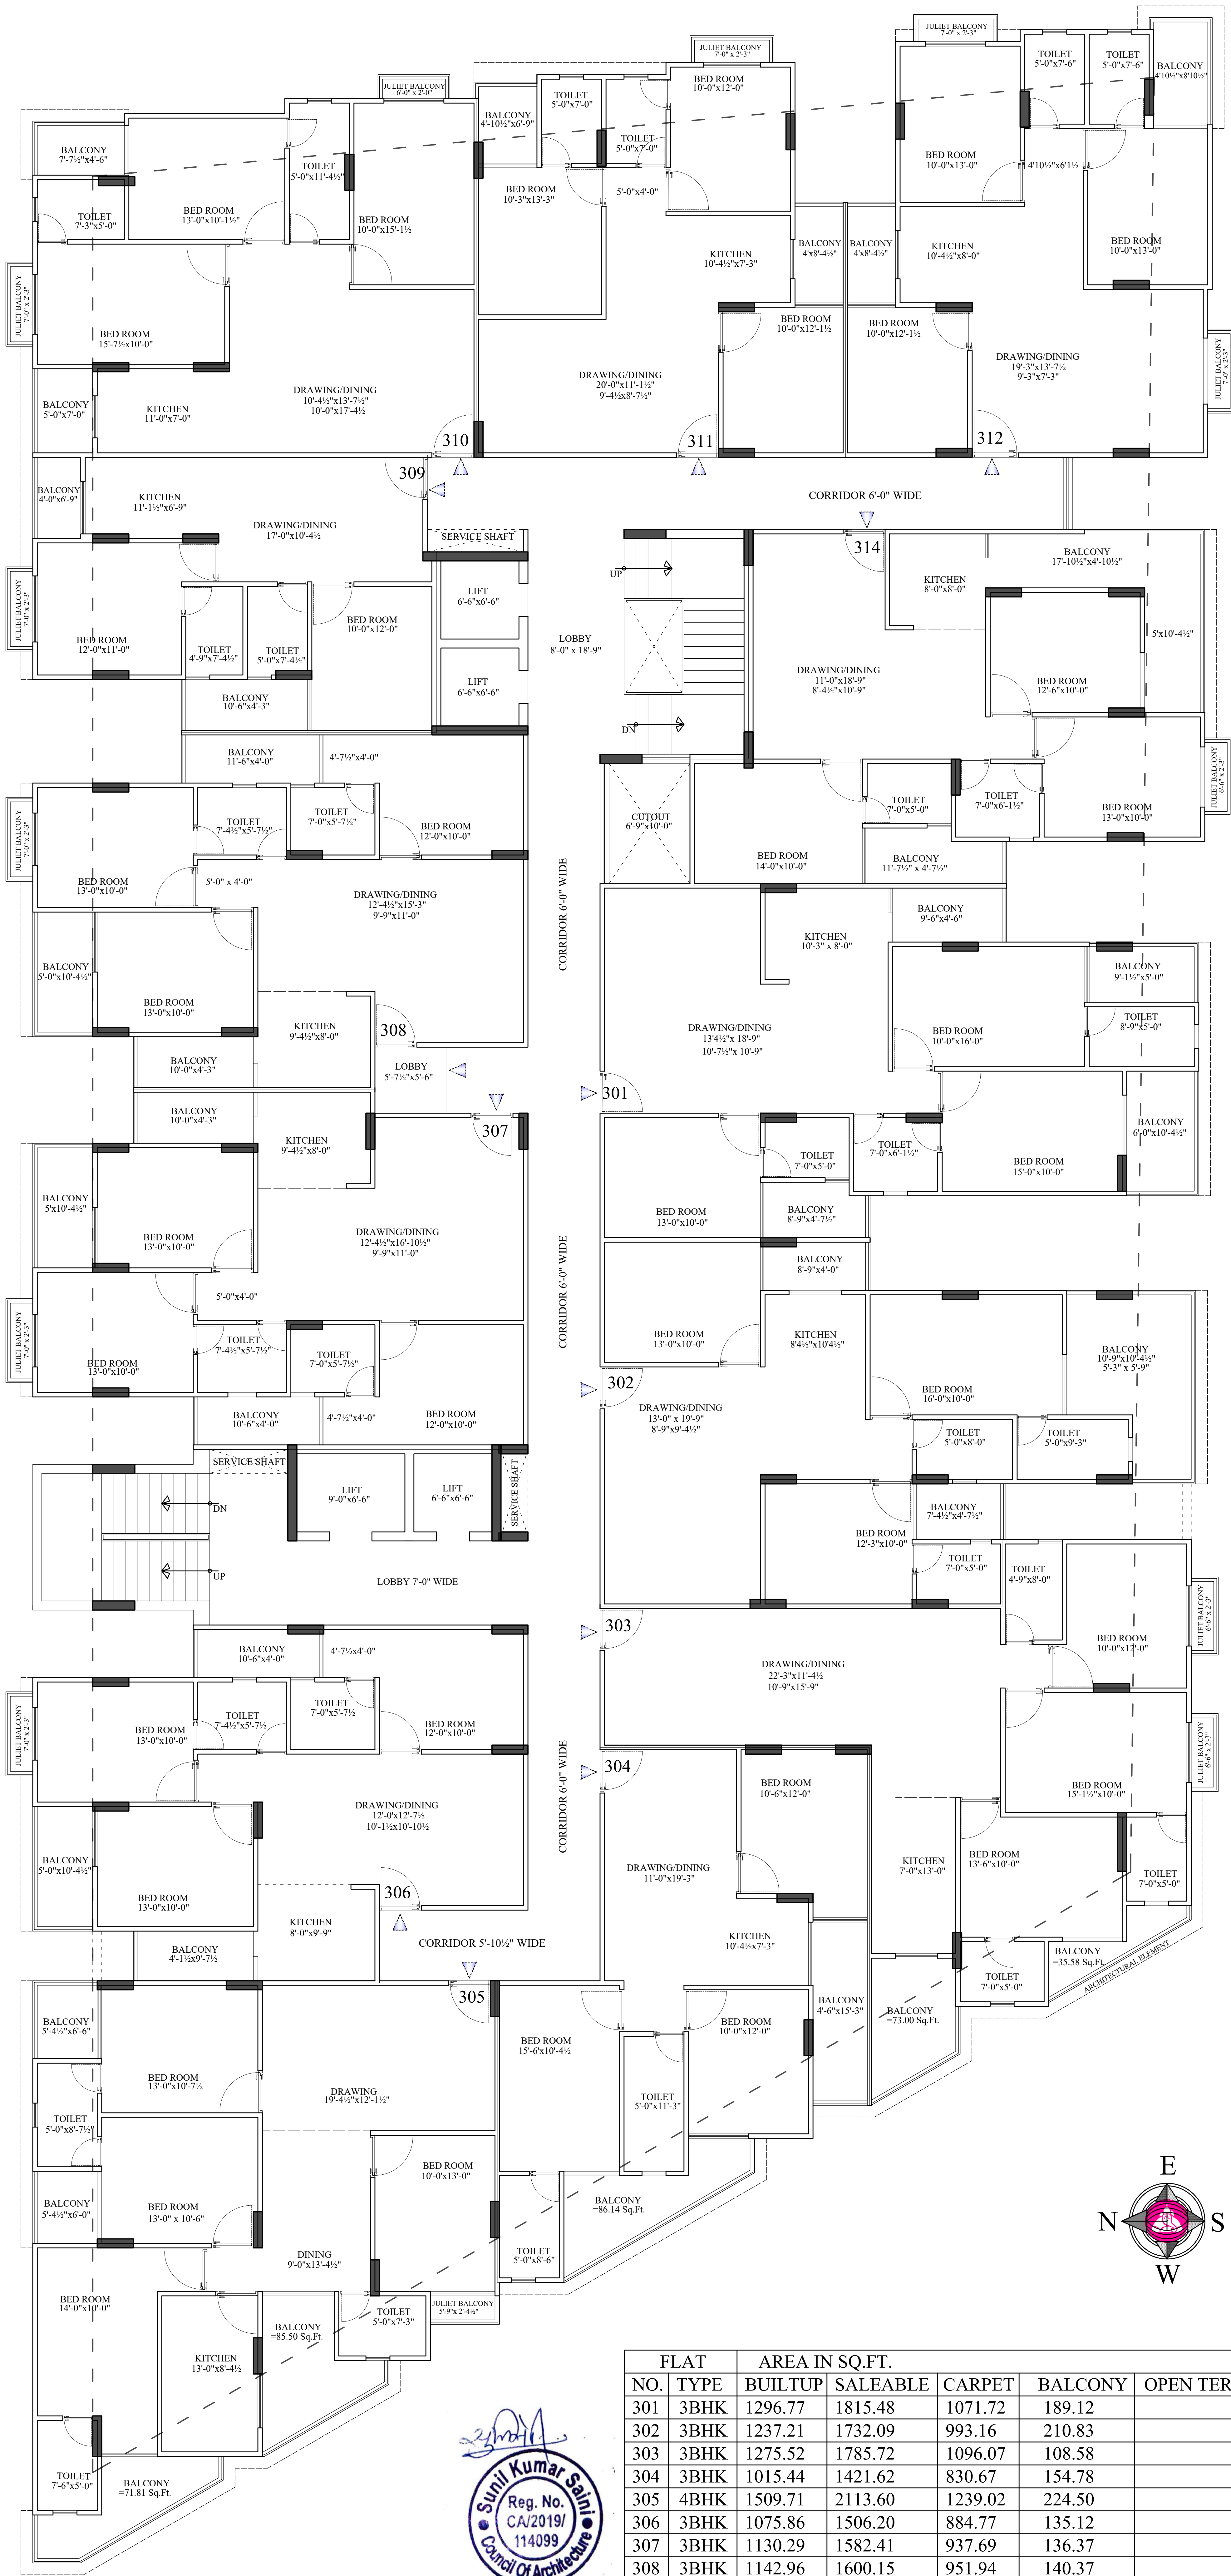

FLAT		AREA IN SQ.FT.				
NO.	TYPE	BUILTUP	SALEABLE	CARPET	BALCONY	OPEN TERRACE
301	3BHK	1296.77	1815.48	1071.72	189.12	
302	3BHK	1237.21	1732.09	993.16	210.83	
303	3BHK	1275.52	1785.72	1096.07	108.58	
304	3BHK	1015.44	1421.62	830.67	154.78	
305	4BHK	1509.71	2113.60	1239.02	224.50	
306	3BHK	1075.86	1506.20	884.77	135.12	
307	3BHK	1130.29	1582.41	937.69	136.37	
308	3BHK	1142.96	1600.15	951.94	140.37	
309	2BHK	732.37	1025.31	616.70	71.62	
310	3BHK	1094.08	1531.71	966.12	69.31	
311	3BHK	959.26	1342.96	842.58	66.92	
312	3BHK	1049.72	1469.61	901.98	77.14	
314	3BHK	1133.40	1586.76	898.73	184.62	


DRAWING
3rd FLOOR PLAN

PROJECT NAME
PROMOTER NAME
PARTH HEIGHTS
GR & SONS LLP

PROJECT :-
PROPOSED BUILDING AT
KHASRA NO- 167, 168,
VILLAGE-SHRIKISHANPURA,
TEHSIL-SANGANER, JAIPUR

ARCHITECT :-
THE URBAN SQUARE
ARCHITECT , PLANNER , BPAS
BAPU NAGAR JAIPUR, (RAJ.)
Mobile- 9461302542



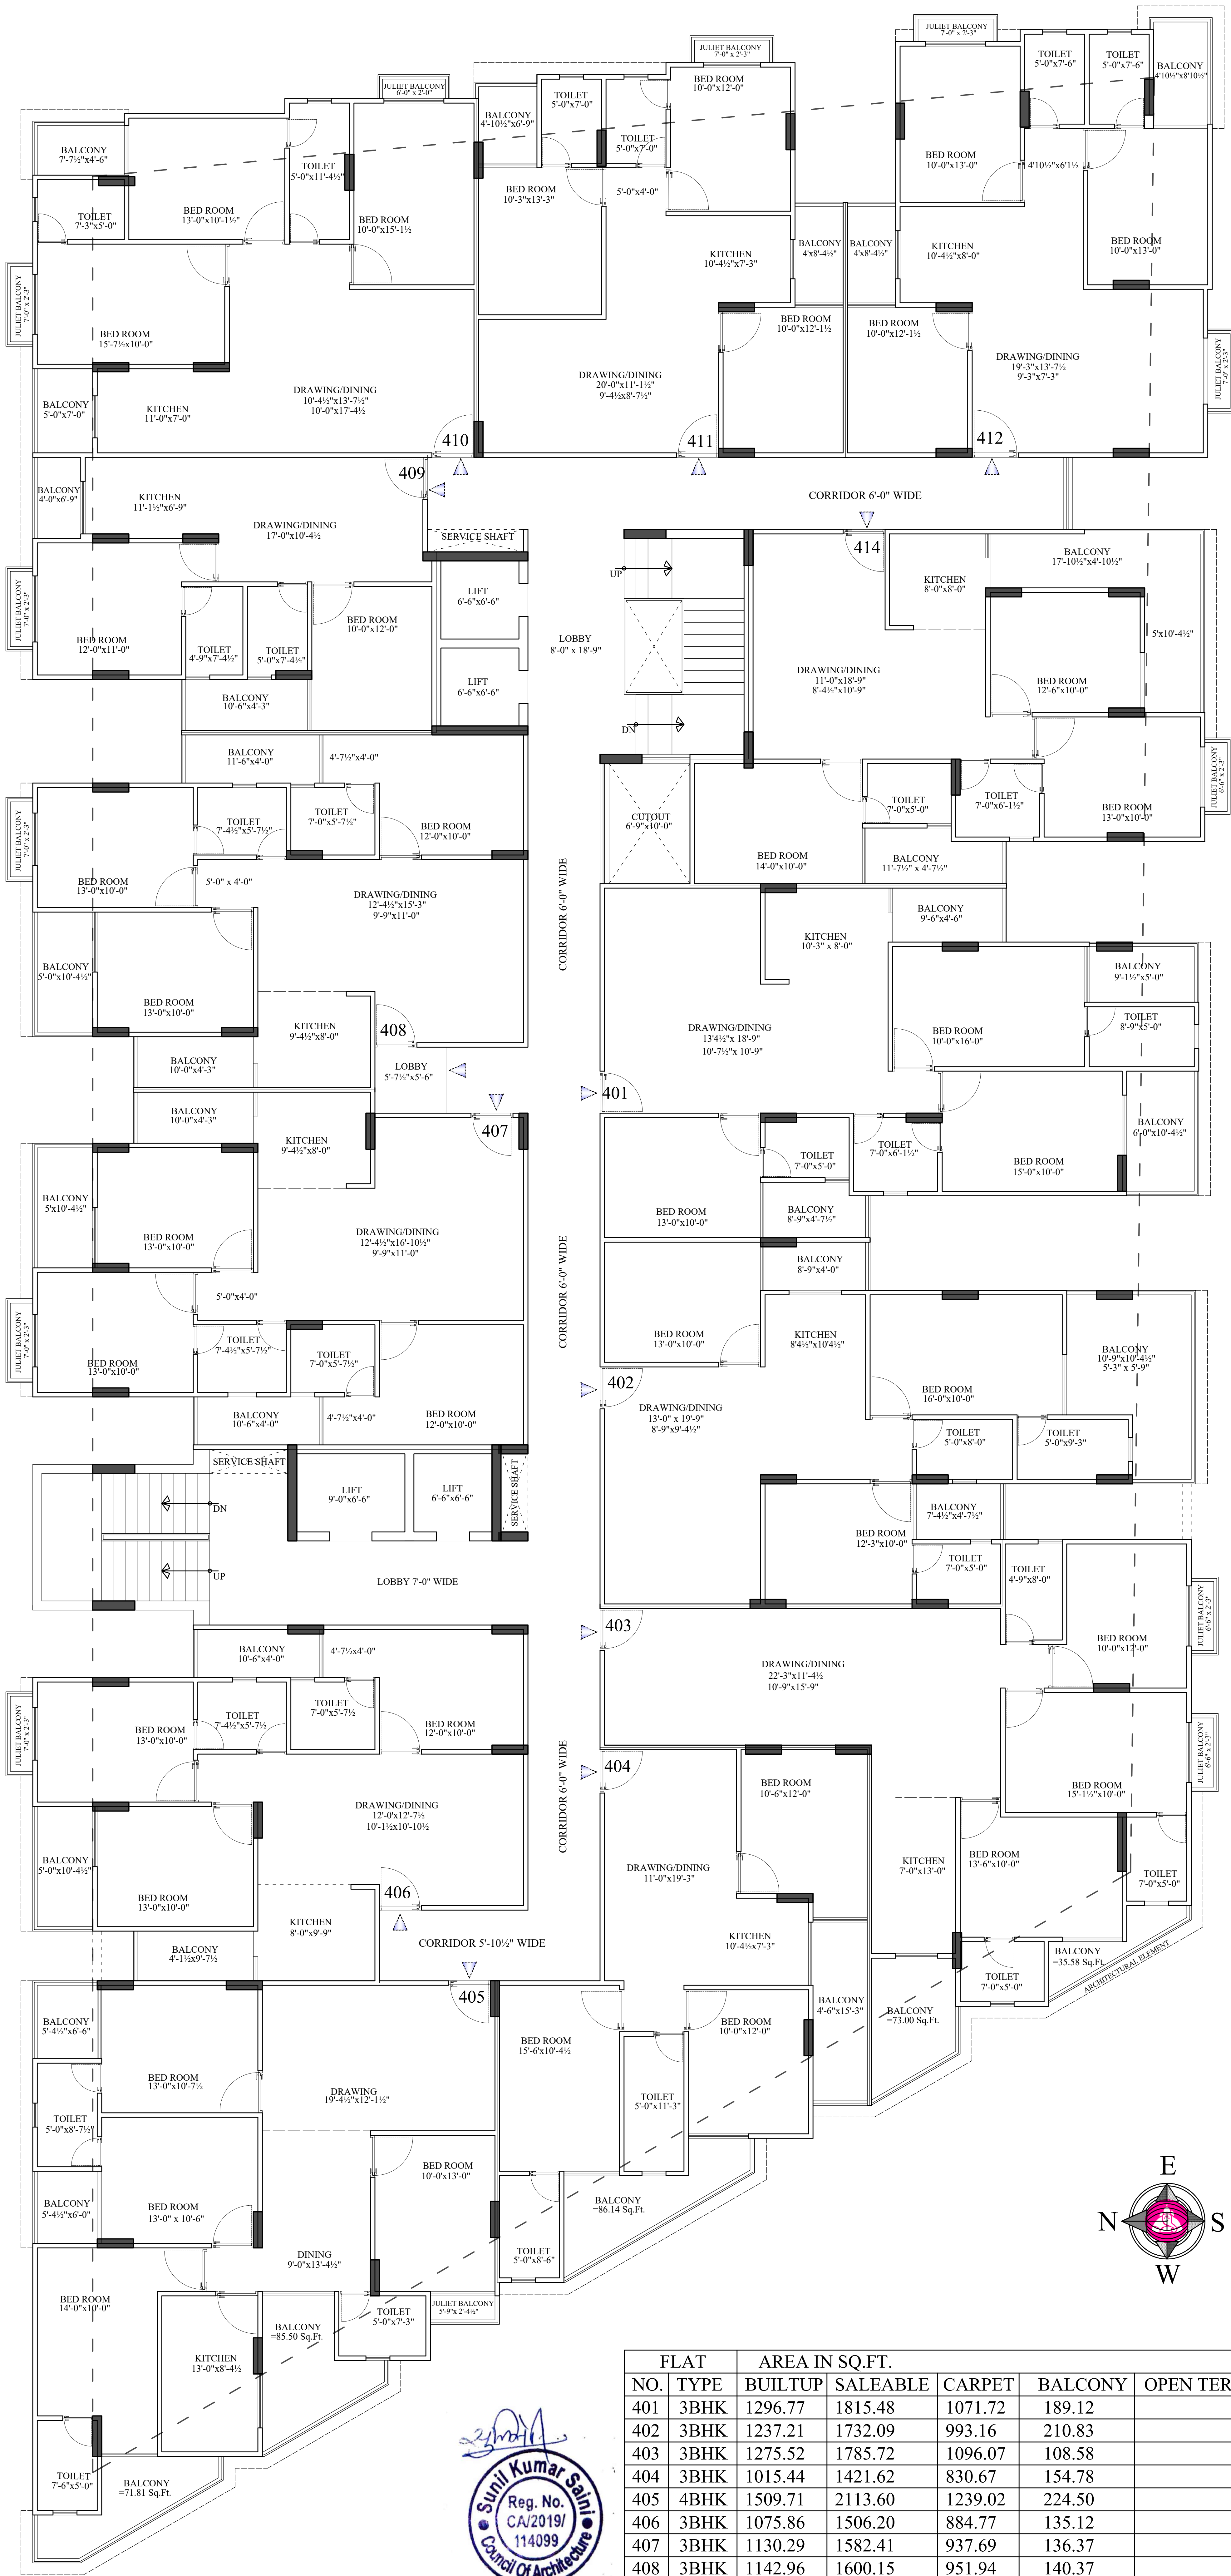

FLAT		AREA IN SQ.FT.				
NO.	TYPE	BUILTUP	SALEABLE	CARPET	BALCONY	OPEN TERRACE
401	3BHK	1296.77	1815.48	1071.72	189.12	
402	3BHK	1237.21	1732.09	993.16	210.83	
403	3BHK	1275.52	1785.72	1096.07	108.58	
404	3BHK	1015.44	1421.62	830.67	154.78	
405	4BHK	1509.71	2113.60	1239.02	224.50	
406	3BHK	1075.86	1506.20	884.77	135.12	
407	3BHK	1130.29	1582.41	937.69	136.37	
408	3BHK	1142.96	1600.15	951.94	140.37	
409	2BHK	732.37	1025.31	616.70	71.62	
410	3BHK	1094.08	1531.71	966.12	69.31	
411	3BHK	959.26	1342.96	842.58	66.92	
412	3BHK	1049.72	1469.61	901.98	77.14	
414	3BHK	1133.40	1586.76	898.73	184.62	


DRAWING
4th FLOOR PLAN


PROJECT NAME
PARTH HEIGHTS

PROMOTER NAME
GR & SONS LLP

PROJECT :-
PROPOSED BUILDING AT
KHASRA NO- 167, 168,
VILLAGE-SHRIKISHANPURA,
TEHSIL-SANGANER, JAIPUR

ARCHITECT :-
THE URBAN SQUARE
ARCHITECT , PLANNER , BPAS
BAPU NAGAR JAIPUR, (RAJ.)
Mobile- 9461302542

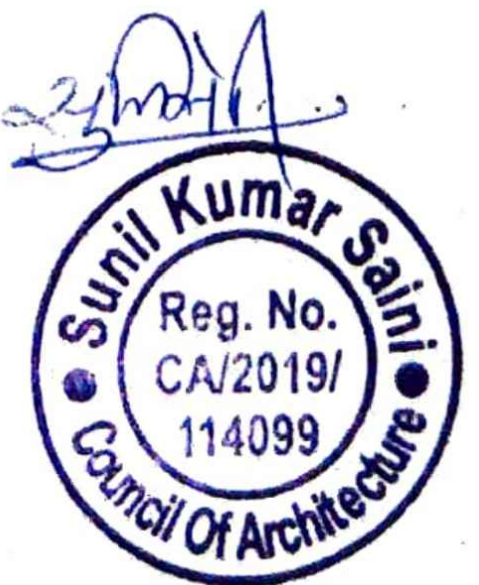

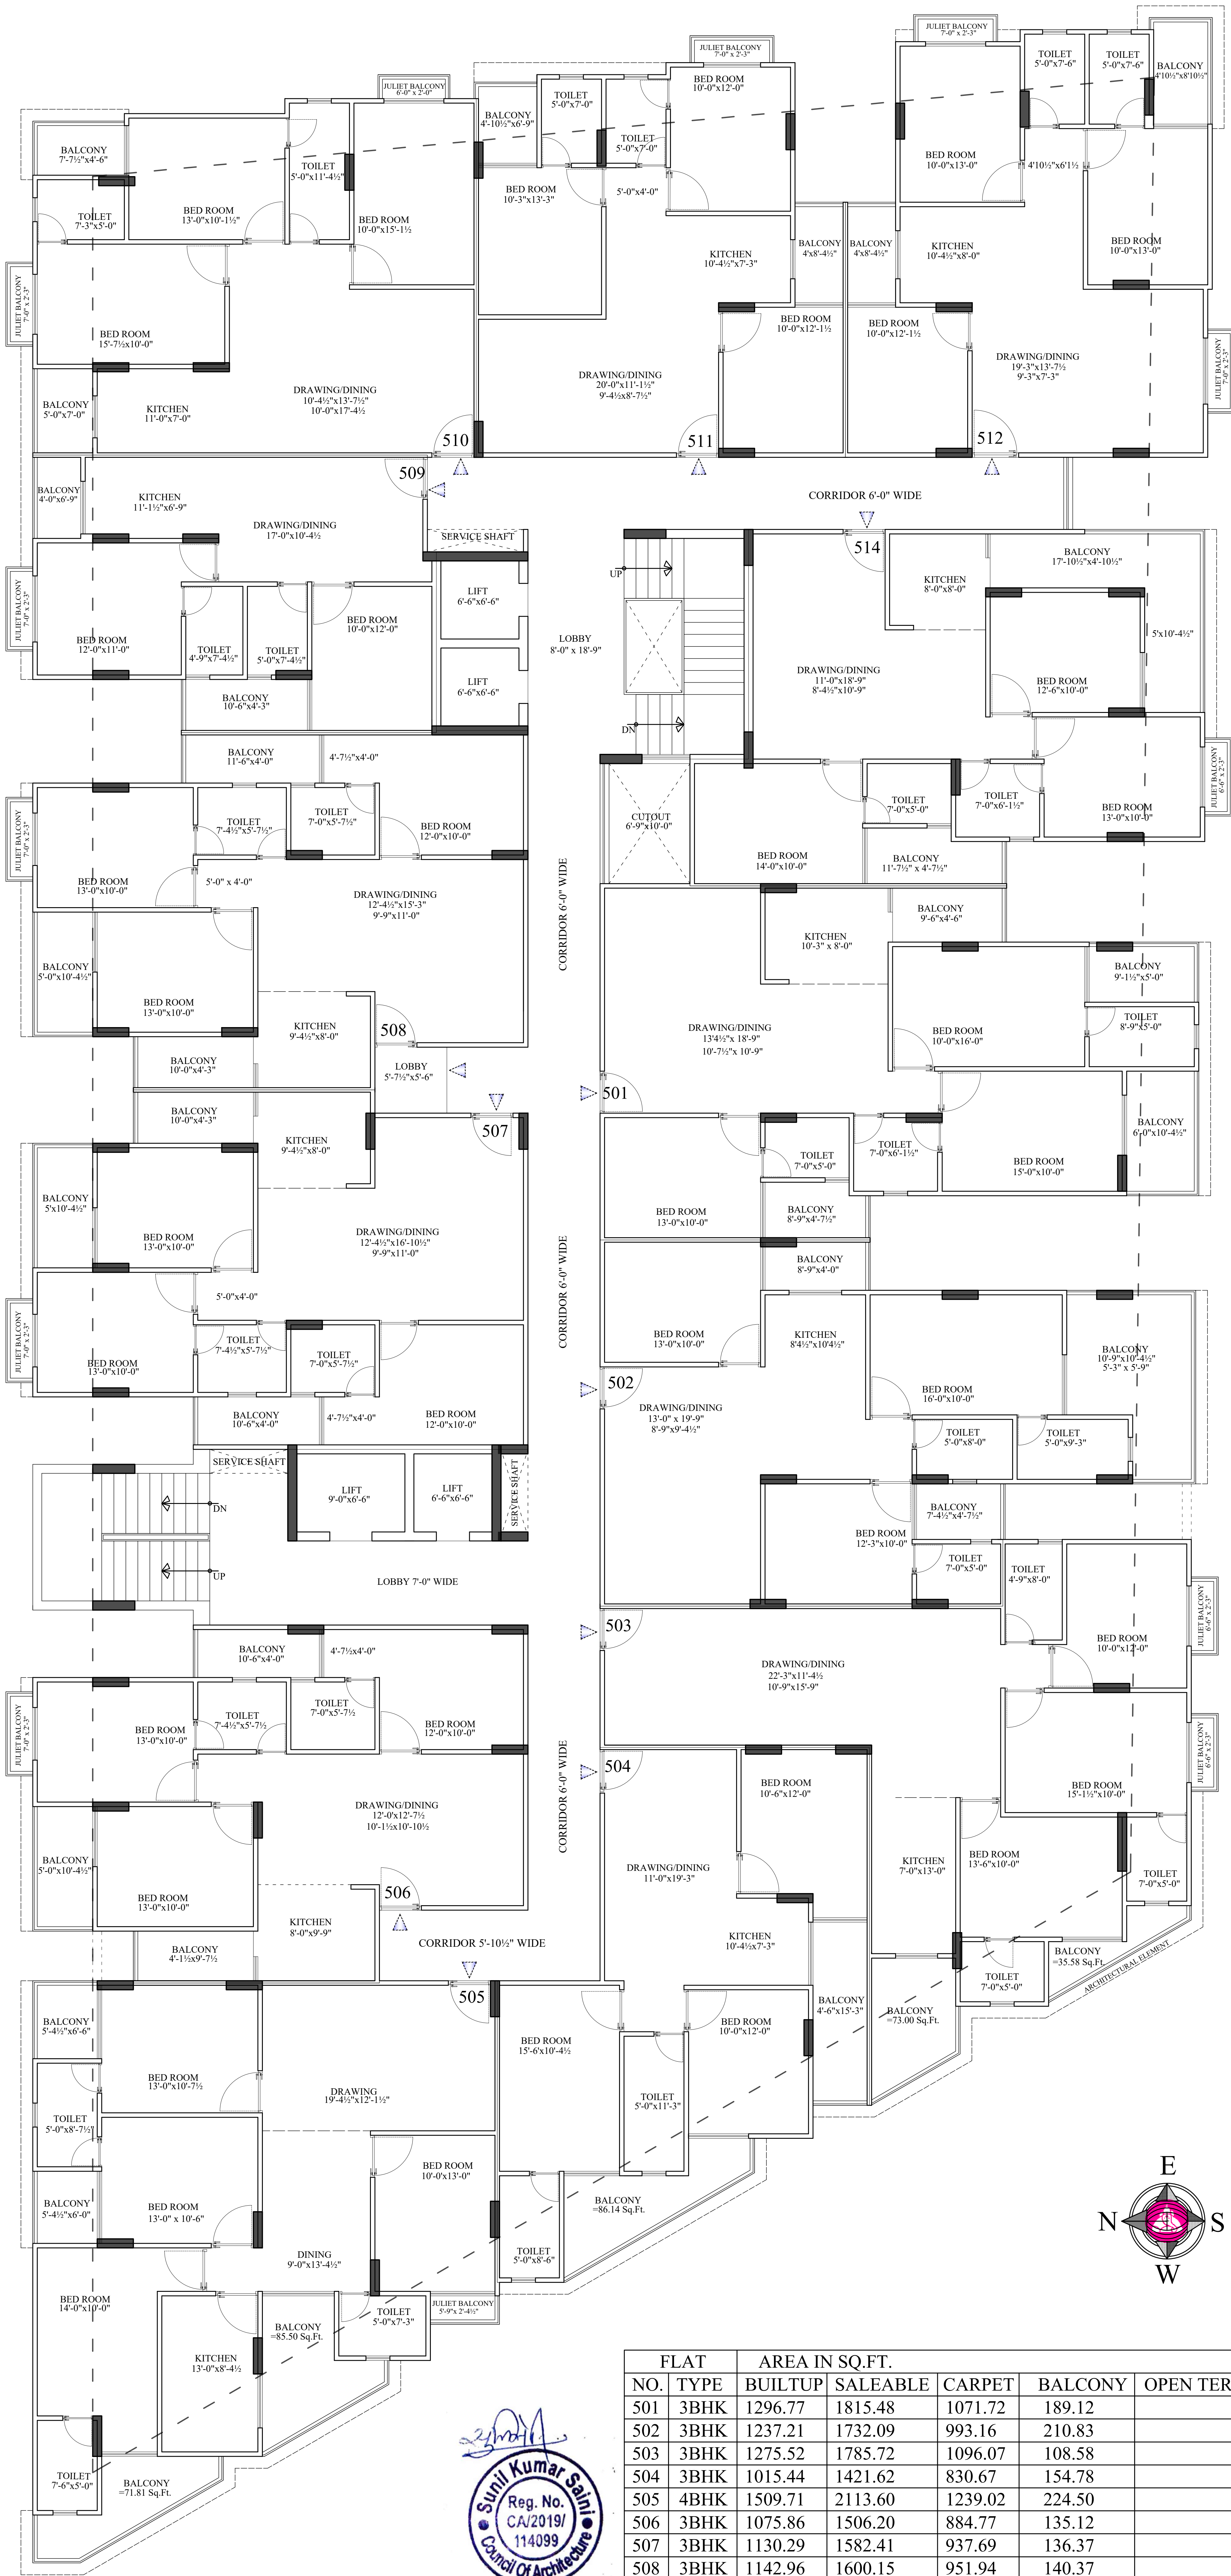


FLAT		AREA IN SQ.FT.				
NO.	TYPE	BUILTUP	SALEABLE	CARPET	BALCONY	OPEN TERRACE
501	3BHK	1296.77	1815.48	1071.72	189.12	
502	3BHK	1237.21	1732.09	993.16	210.83	
503	3BHK	1275.52	1785.72	1096.07	108.58	
504	3BHK	1015.44	1421.62	830.67	154.78	
505	4BHK	1509.71	2113.60	1239.02	224.50	
506	3BHK	1075.86	1506.20	884.77	135.12	
507	3BHK	1130.29	1582.41	937.69	136.37	
508	3BHK	1142.96	1600.15	951.94	140.37	
509	2BHK	732.37	1025.31	616.70	71.62	
510	3BHK	1094.08	1531.71	966.12	69.31	
511	3BHK	959.26	1342.96	842.58	66.92	
512	3BHK	1049.72	1469.61	901.98	77.14	
514	3BHK	1133.40	1586.76	898.73	184.62	


DRAWING
5th FLOOR PLAN

PROJECT NAME
PROMOTER NAME
PARTH HEIGHTS
GR & SONS LLP

PROJECT :-
PROPOSED BUILDING AT
KHASRA NO- 167, 168,
VILLAGE-SHRIKISHANPURA,
TEHSIL-SANGANER, JAIPUR

ARCHITECT :-
THE URBAN SQUARE
ARCHITECT , PLANNER , BPAS
BAPU NAGAR JAIPUR, (RAJ.)
Mobile- 9461302542

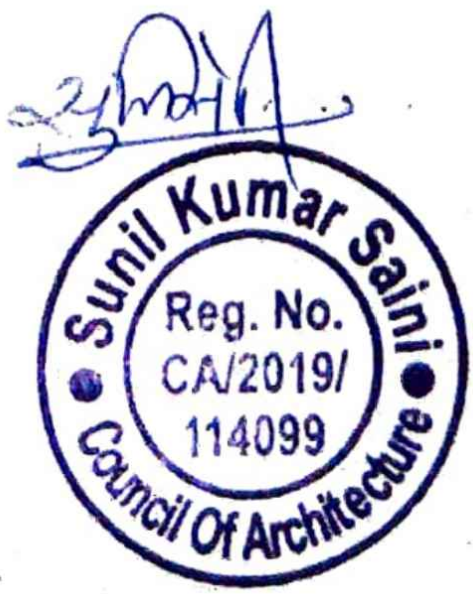

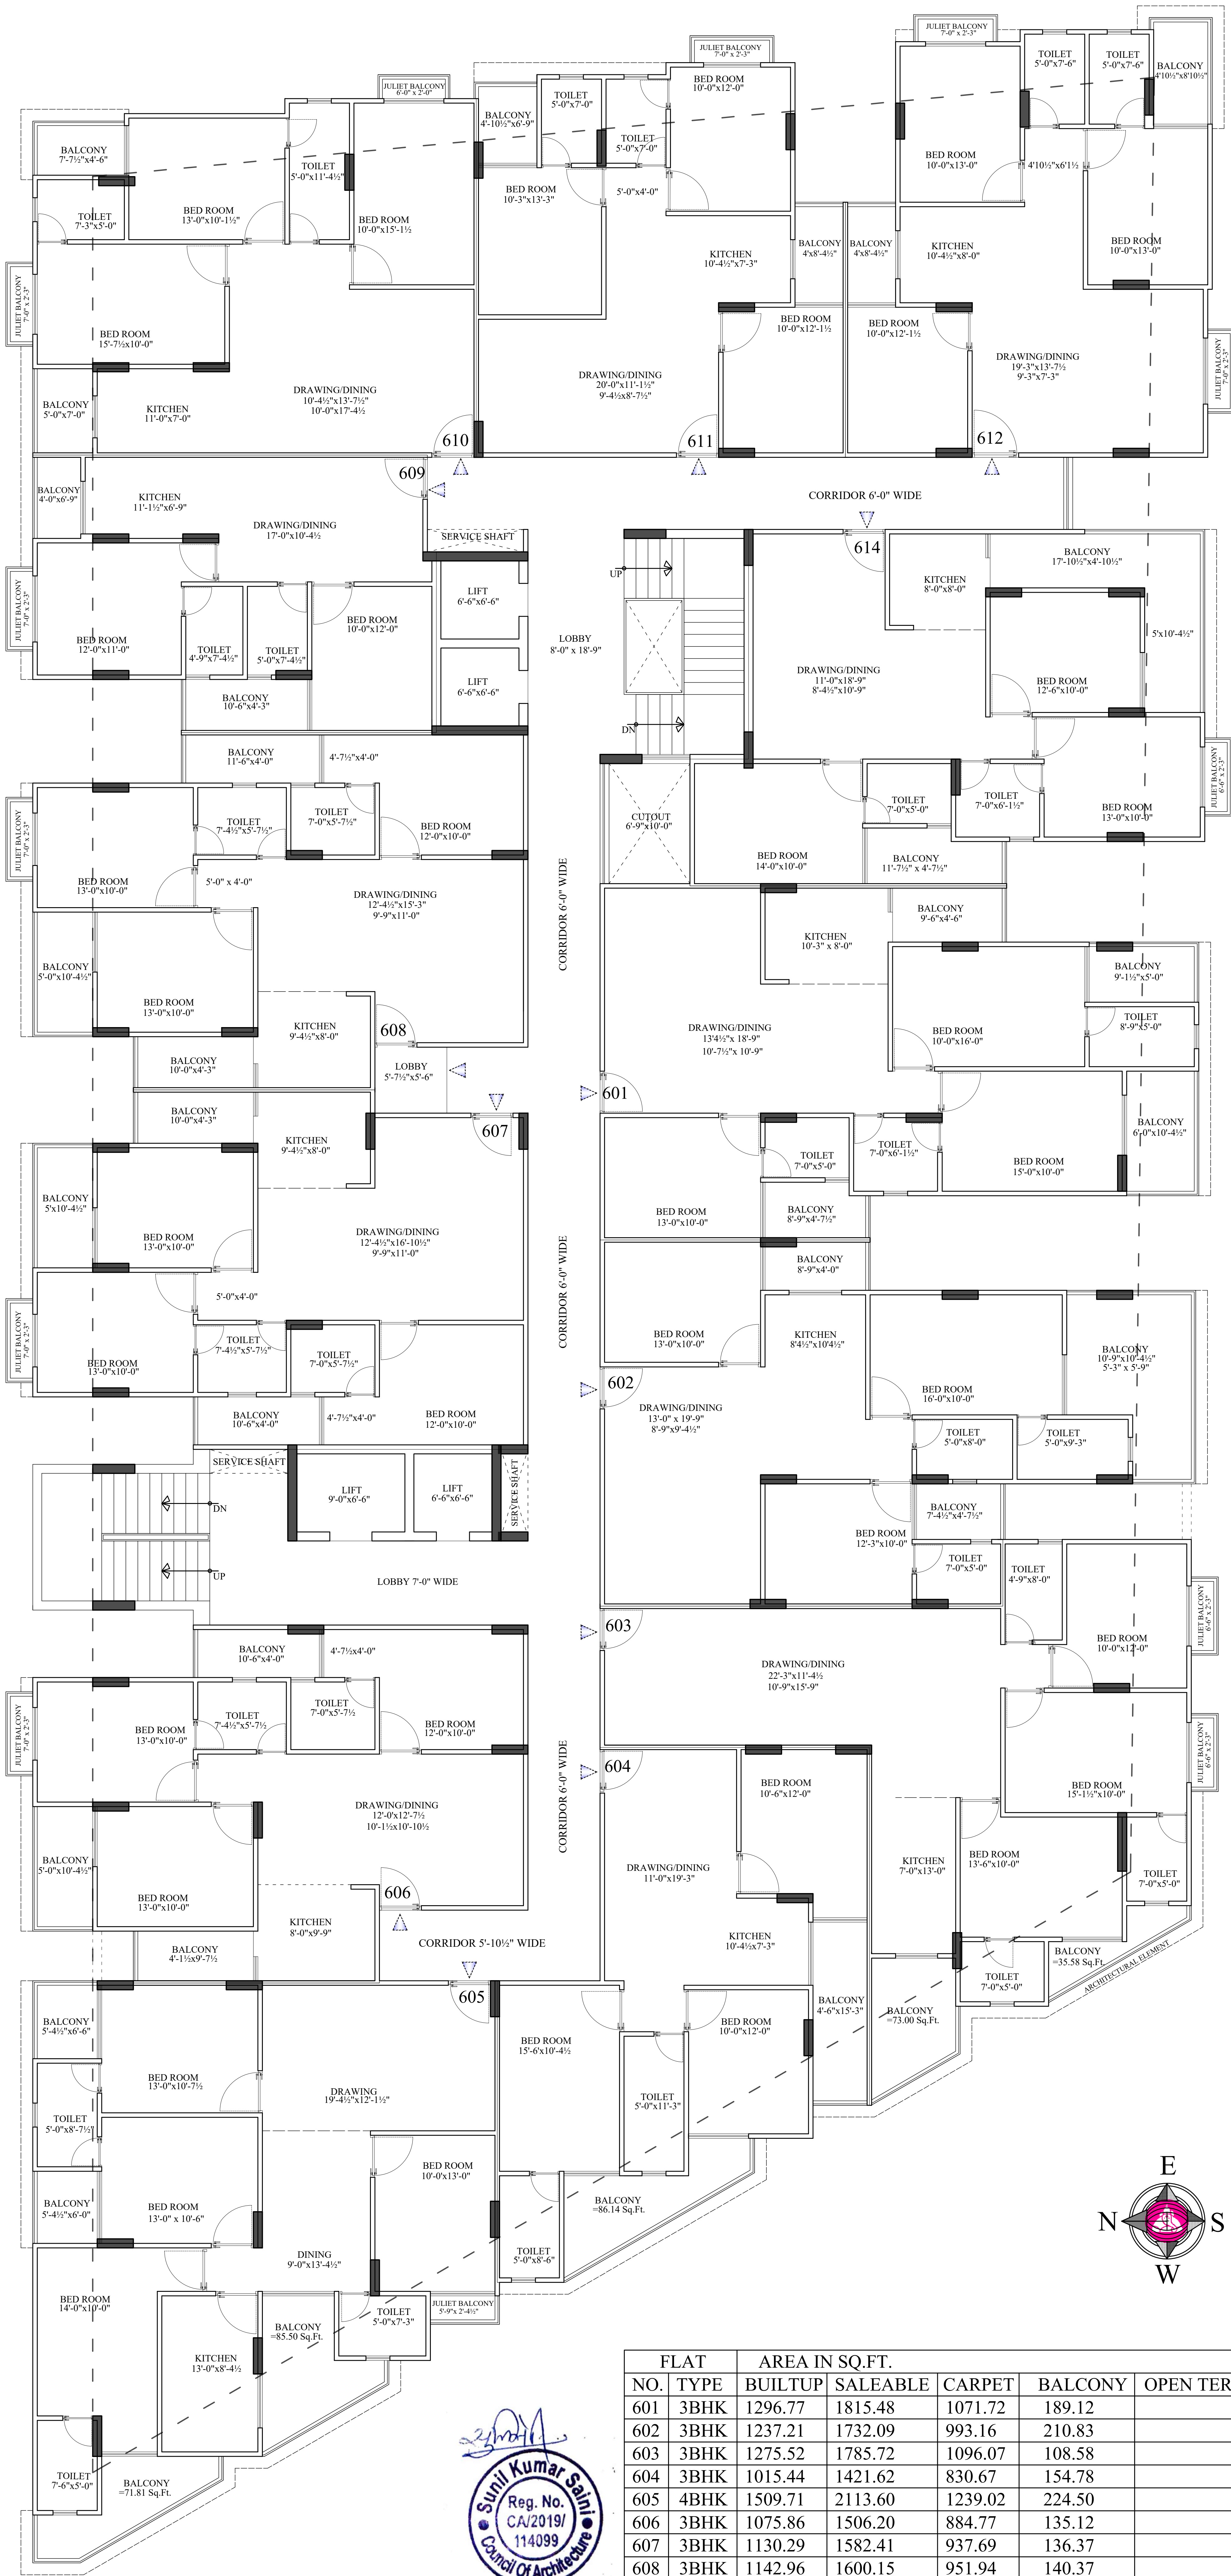

FLAT		AREA IN SQ.FT.				
NO.	TYPE	BUILTUP	SALEABLE	CARPET	BALCONY	OPEN TERRACE
601	3BHK	1296.77	1815.48	1071.72	189.12	
602	3BHK	1237.21	1732.09	993.16	210.83	
603	3BHK	1275.52	1785.72	1096.07	108.58	
604	3BHK	1015.44	1421.62	830.67	154.78	
605	4BHK	1509.71	2113.60	1239.02	224.50	
606	3BHK	1075.86	1506.20	884.77	135.12	
607	3BHK	1130.29	1582.41	937.69	136.37	
608	3BHK	1142.96	1600.15	951.94	140.37	
609	2BHK	732.37	1025.31	616.70	71.62	
610	3BHK	1094.08	1531.71	966.12	69.31	
611	3BHK	959.26	1342.96	842.58	66.92	
612	3BHK	1049.72	1469.61	901.98	77.14	
614	3BHK	1133.40	1586.76	898.73	184.62	


DRAWING
6th FLOOR PLAN


PROJECT NAME
PARTH HEIGHTS

PROMOTER NAME
GR & SONS LLP

PROJECT :-
PROPOSED BUILDING AT
KHASRA NO- 167, 168,
VILLAGE-SHRIKISHANPURA,
TEHSIL-SANGANER, JAIPUR

ARCHITECT :-
THE URBAN SQUARE
ARCHITECT , PLANNER , BPAS
BAPU NAGAR JAIPUR, (RAJ.)
Mobile- 9461302542

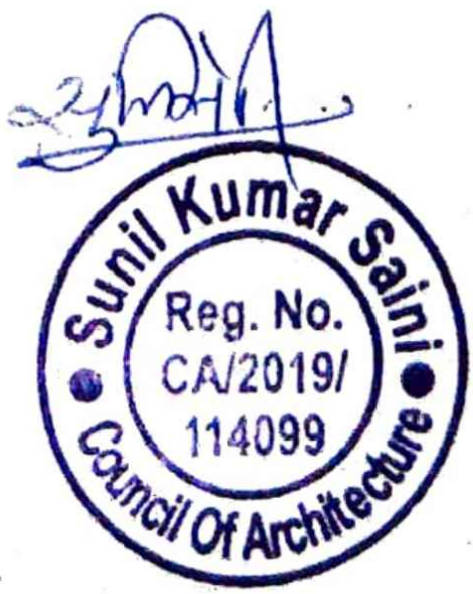

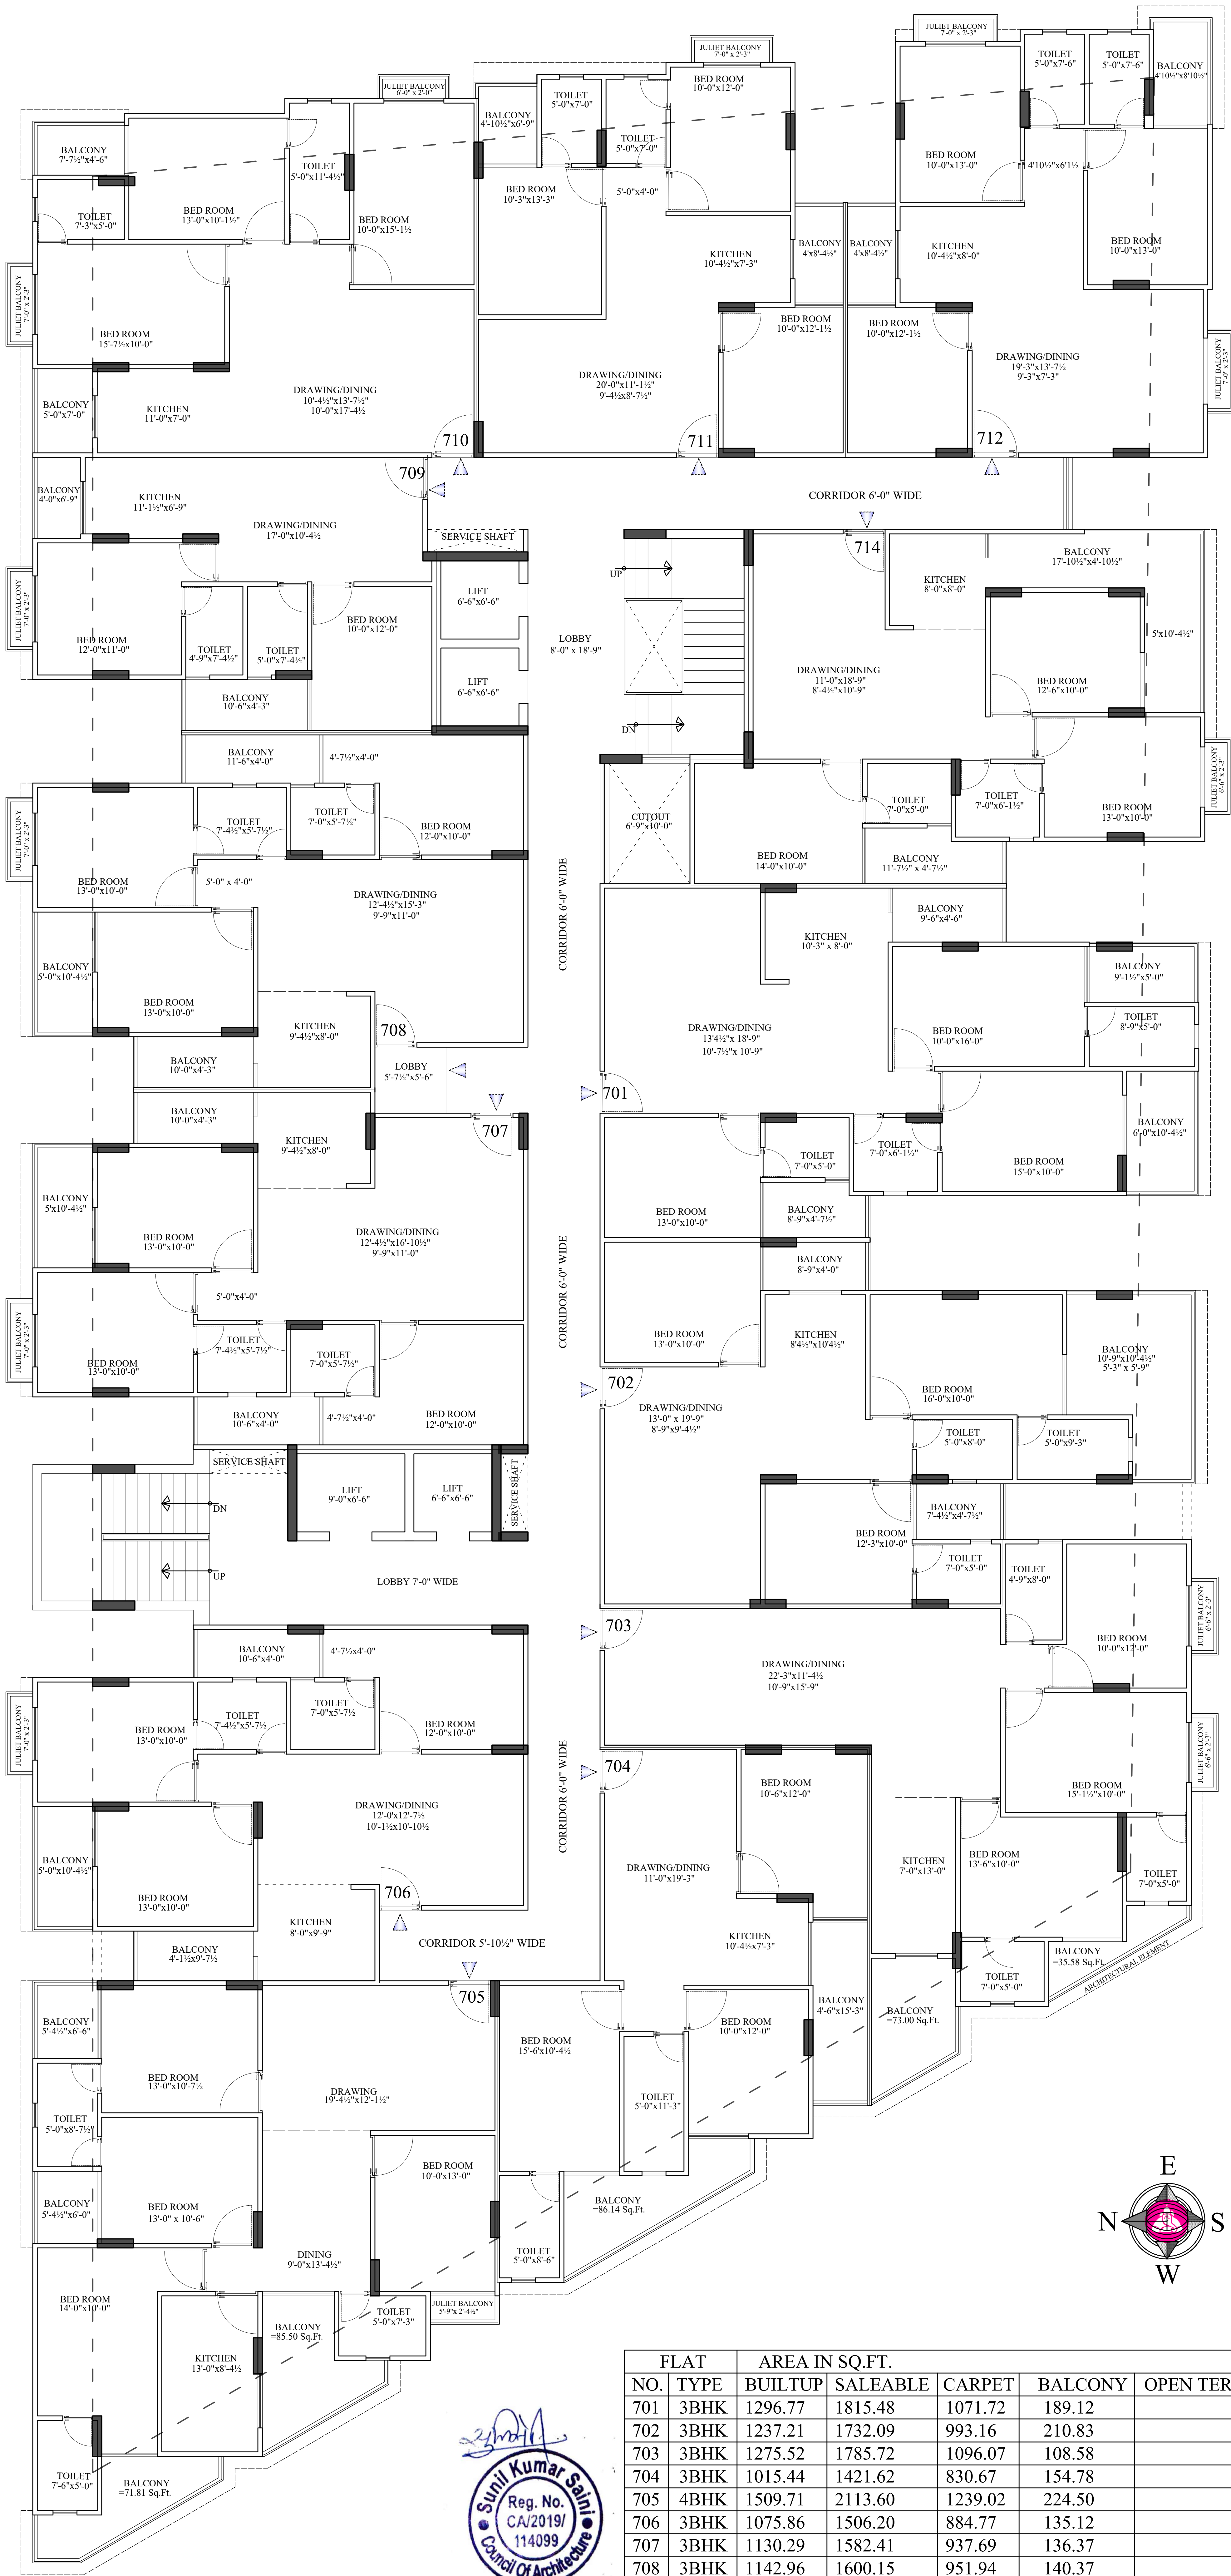


DRAWING
7th FLOOR PLAN


PROJECT NAME
PARTH HEIGHTS

PROMOTER NAME
GR & SONS LLP

PROJECT :-
PROPOSED BUILDING AT
KHASRA NO- 167, 168,
VILLAGE-SHRIKISHANPURA,
TEHSIL-SANGANER, JAIPUR

ARCHITECT :-
THE URBAN SQUARE
ARCHITECT , PLANNER , BPAS
BAPU NAGAR JAIPUR, (RAJ.)
Mobile- 9461302542

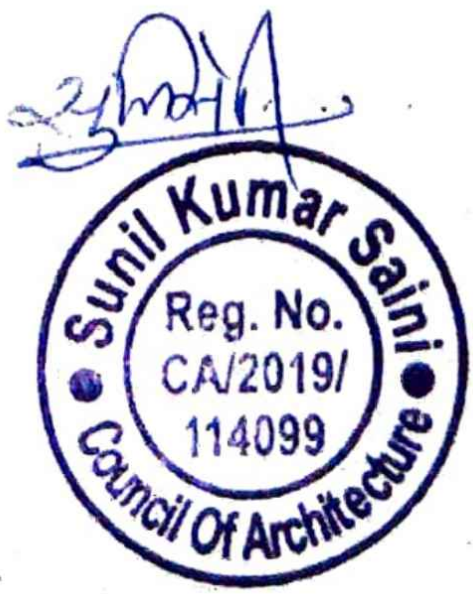

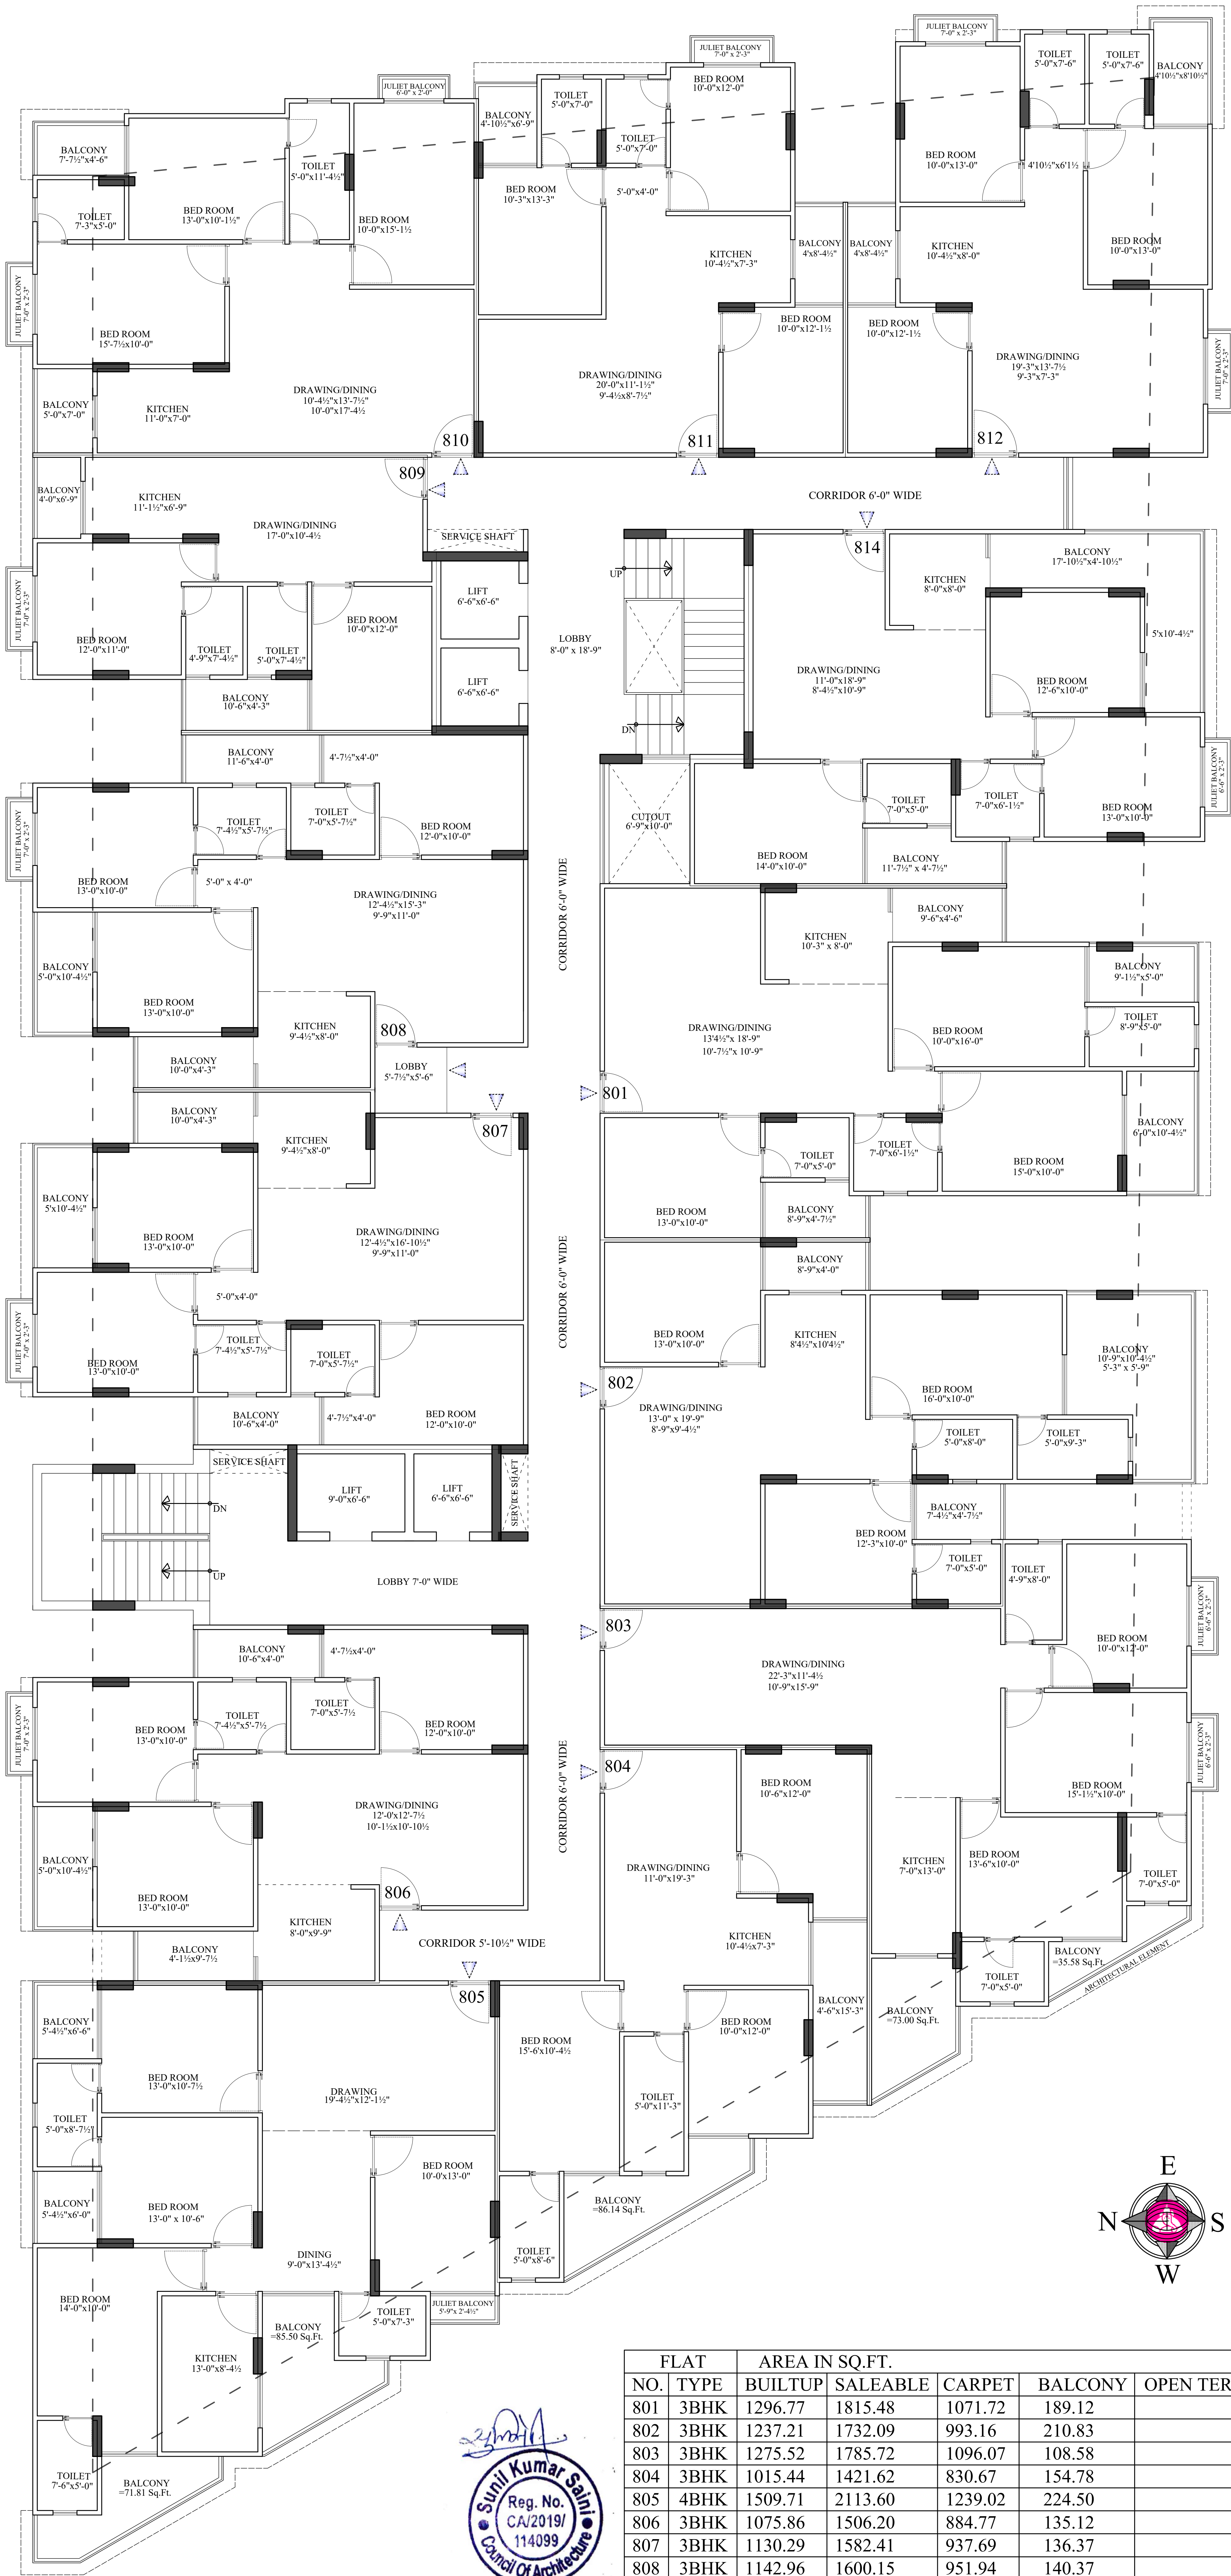

FLAT		AREA IN SQ.FT.				
NO.	TYPE	BUILTUP	SALEABLE	CARPET	BALCONY	OPEN TERRACE
801	3BHK	1296.77	1815.48	1071.72	189.12	
802	3BHK	1237.21	1732.09	993.16	210.83	
803	3BHK	1275.52	1785.72	1096.07	108.58	
804	3BHK	1015.44	1421.62	830.67	154.78	
805	4BHK	1509.71	2113.60	1239.02	224.50	
806	3BHK	1075.86	1506.20	884.77	135.12	
807	3BHK	1130.29	1582.41	937.69	136.37	
808	3BHK	1142.96	1600.15	951.94	140.37	
809	2BHK	732.37	1025.31	616.70	71.62	
810	3BHK	1094.08	1531.71	966.12	69.31	
811	3BHK	959.26	1342.96	842.58	66.92	
812	3BHK	1049.72	1469.61	901.98	77.14	
814	3BHK	1133.40	1586.76	898.73	184.62	


DRAWING
8th FLOOR PLAN


PROJECT NAME
PARTH HEIGHTS

PROMOTER NAME
GR & SONS LLP

PROJECT :-
PROPOSED BUILDING AT
KHASRA NO- 167, 168,
VILLAGE-SHRIKISHANPURA,
TEHSIL-SANGANER, JAIPUR

ARCHITECT :-
THE URBAN SQUARE
ARCHITECT , PLANNER , BPAS
BAPU NAGAR JAIPUR, (RAJ.)
Mobile- 9461302542

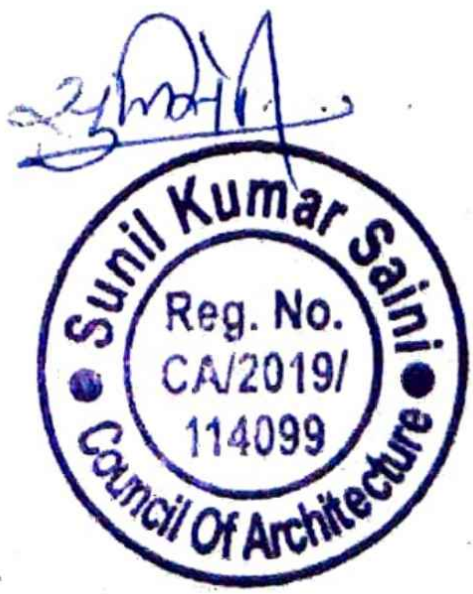

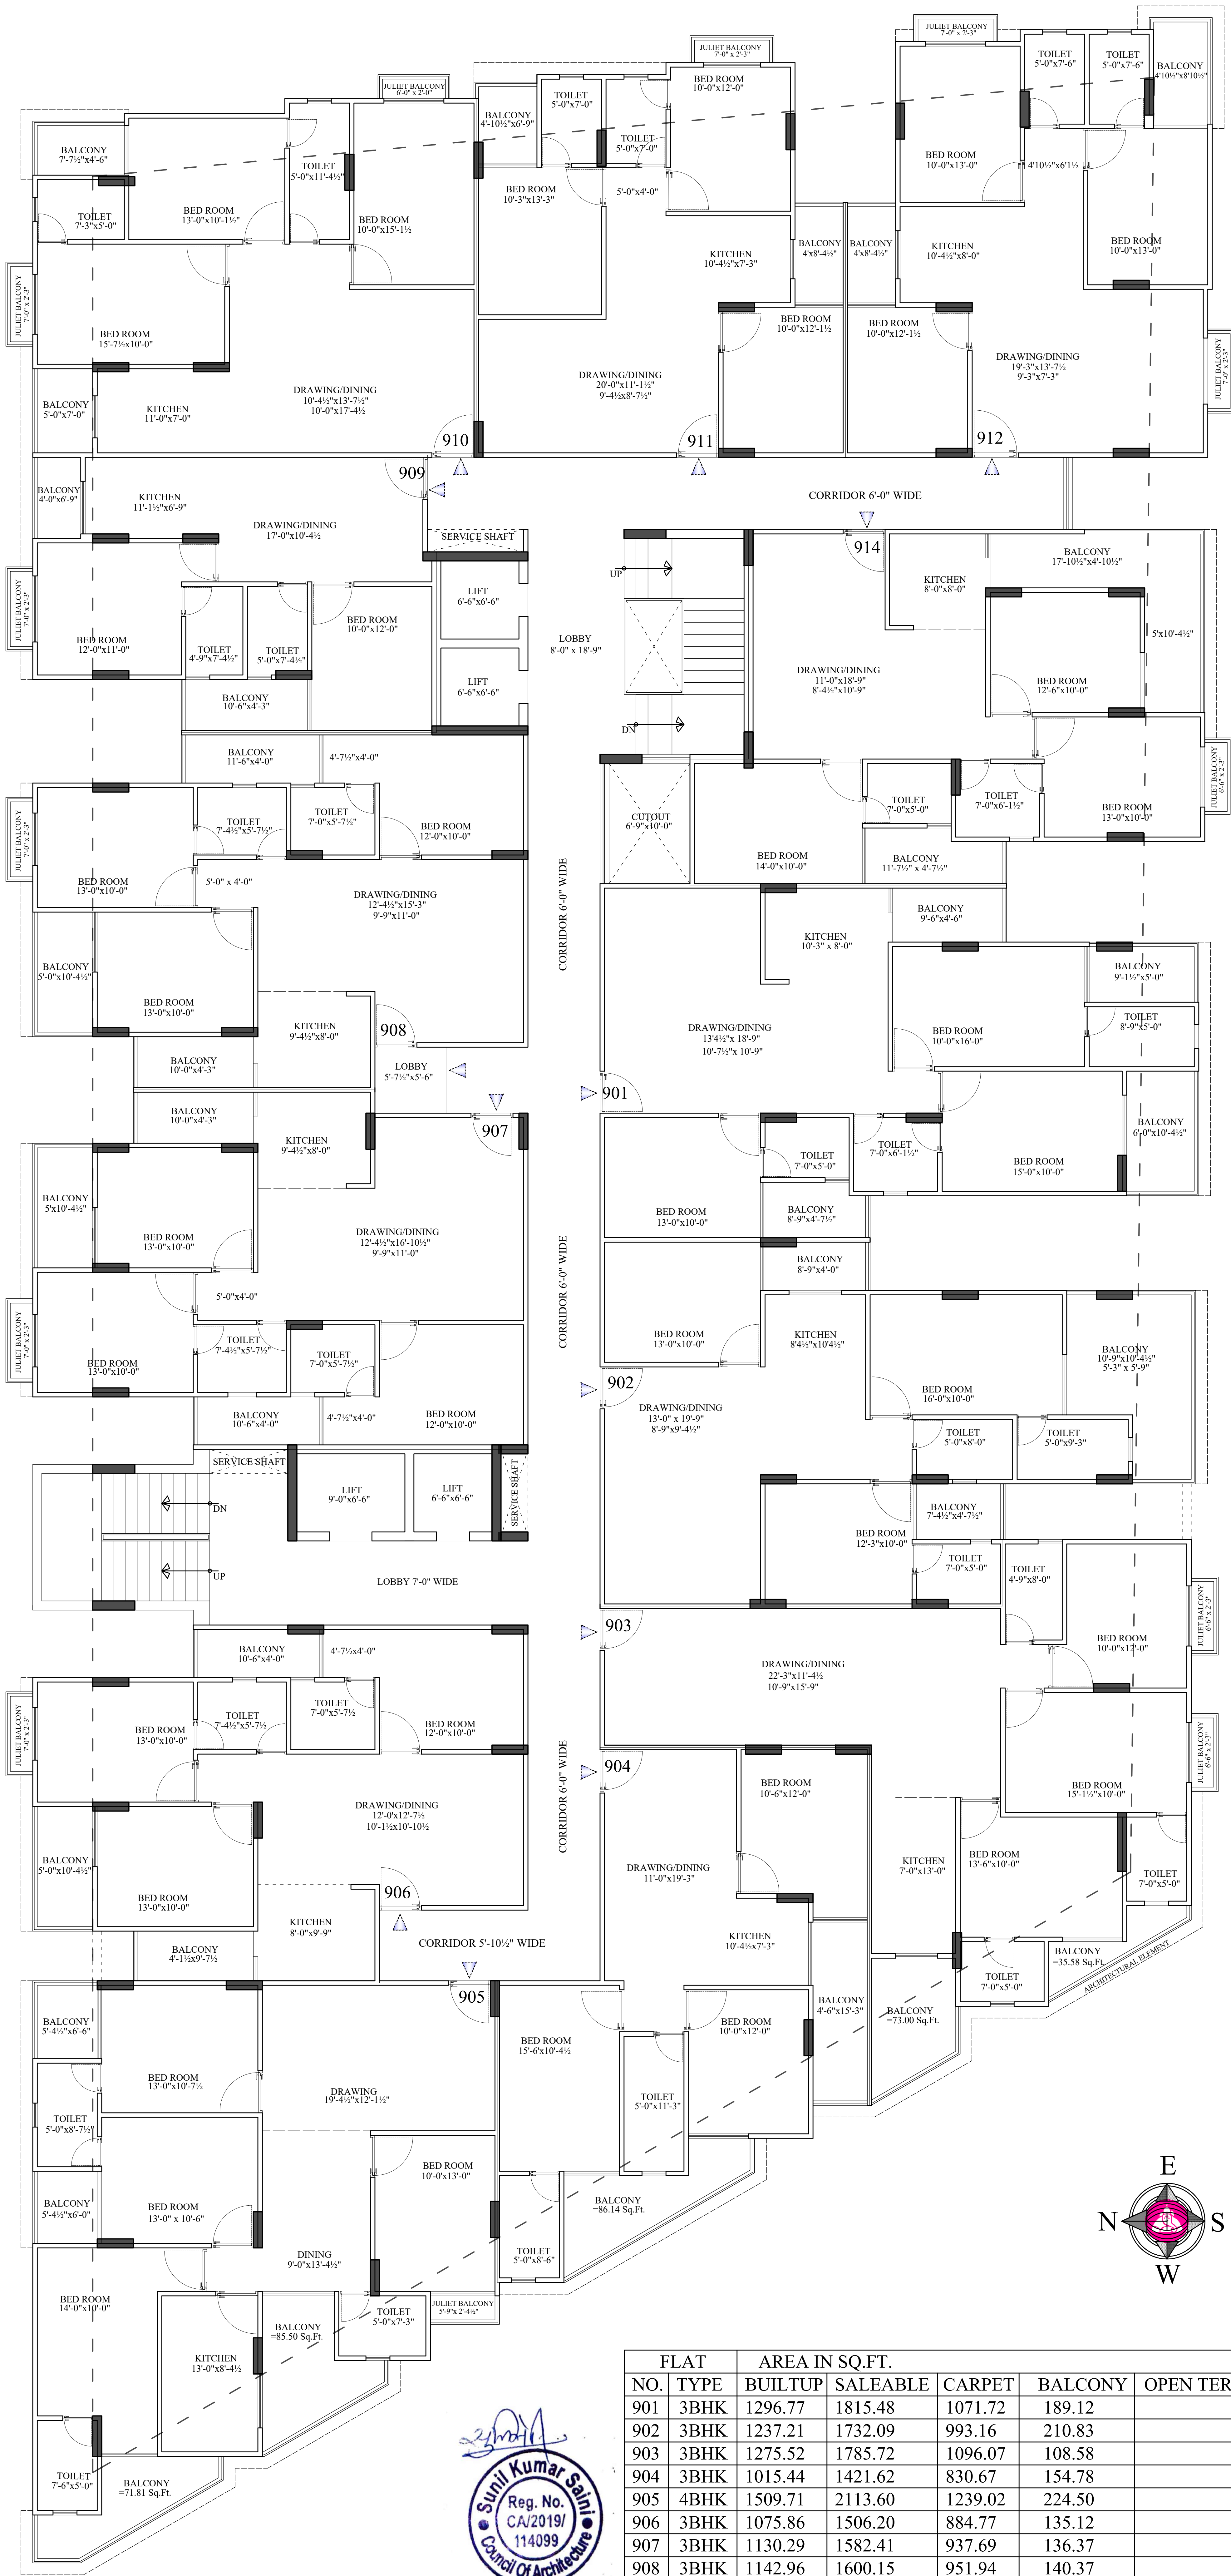

FLAT		AREA IN SQ.FT.				
NO.	TYPE	BUILTUP	SALEABLE	CARPET	BALCONY	OPEN TERRACE
901	3BHK	1296.77	1815.48	1071.72	189.12	
902	3BHK	1237.21	1732.09	993.16	210.83	
903	3BHK	1275.52	1785.72	1096.07	108.58	
904	3BHK	1015.44	1421.62	830.67	154.78	
905	4BHK	1509.71	2113.60	1239.02	224.50	
906	3BHK	1075.86	1506.20	884.77	135.12	
907	3BHK	1130.29	1582.41	937.69	136.37	
908	3BHK	1142.96	1600.15	951.94	140.37	
909	2BHK	732.37	1025.31	616.70	71.62	
910	3BHK	1094.08	1531.71	966.12	69.31	
911	3BHK	959.26	1342.96	842.58	66.92	
912	3BHK	1049.72	1469.61	901.98	77.14	
914	3BHK	1133.40	1586.76	898.73	184.62	


DRAWING
9th FLOOR PLAN

PROJECT NAME
PROMOTER NAME
PARTH HEIGHTS
GR & SONS LLP

PROJECT :-
PROPOSED BUILDING AT
KHASRA NO- 167, 168,
VILLAGE-SHRIKISHANPURA,
TEHSIL-SANGANER, JAIPUR

ARCHITECT :-
THE URBAN SQUARE
ARCHITECT , PLANNER , BPAS
BAPU NAGAR JAIPUR, (RAJ.)
Mobile- 9461302542



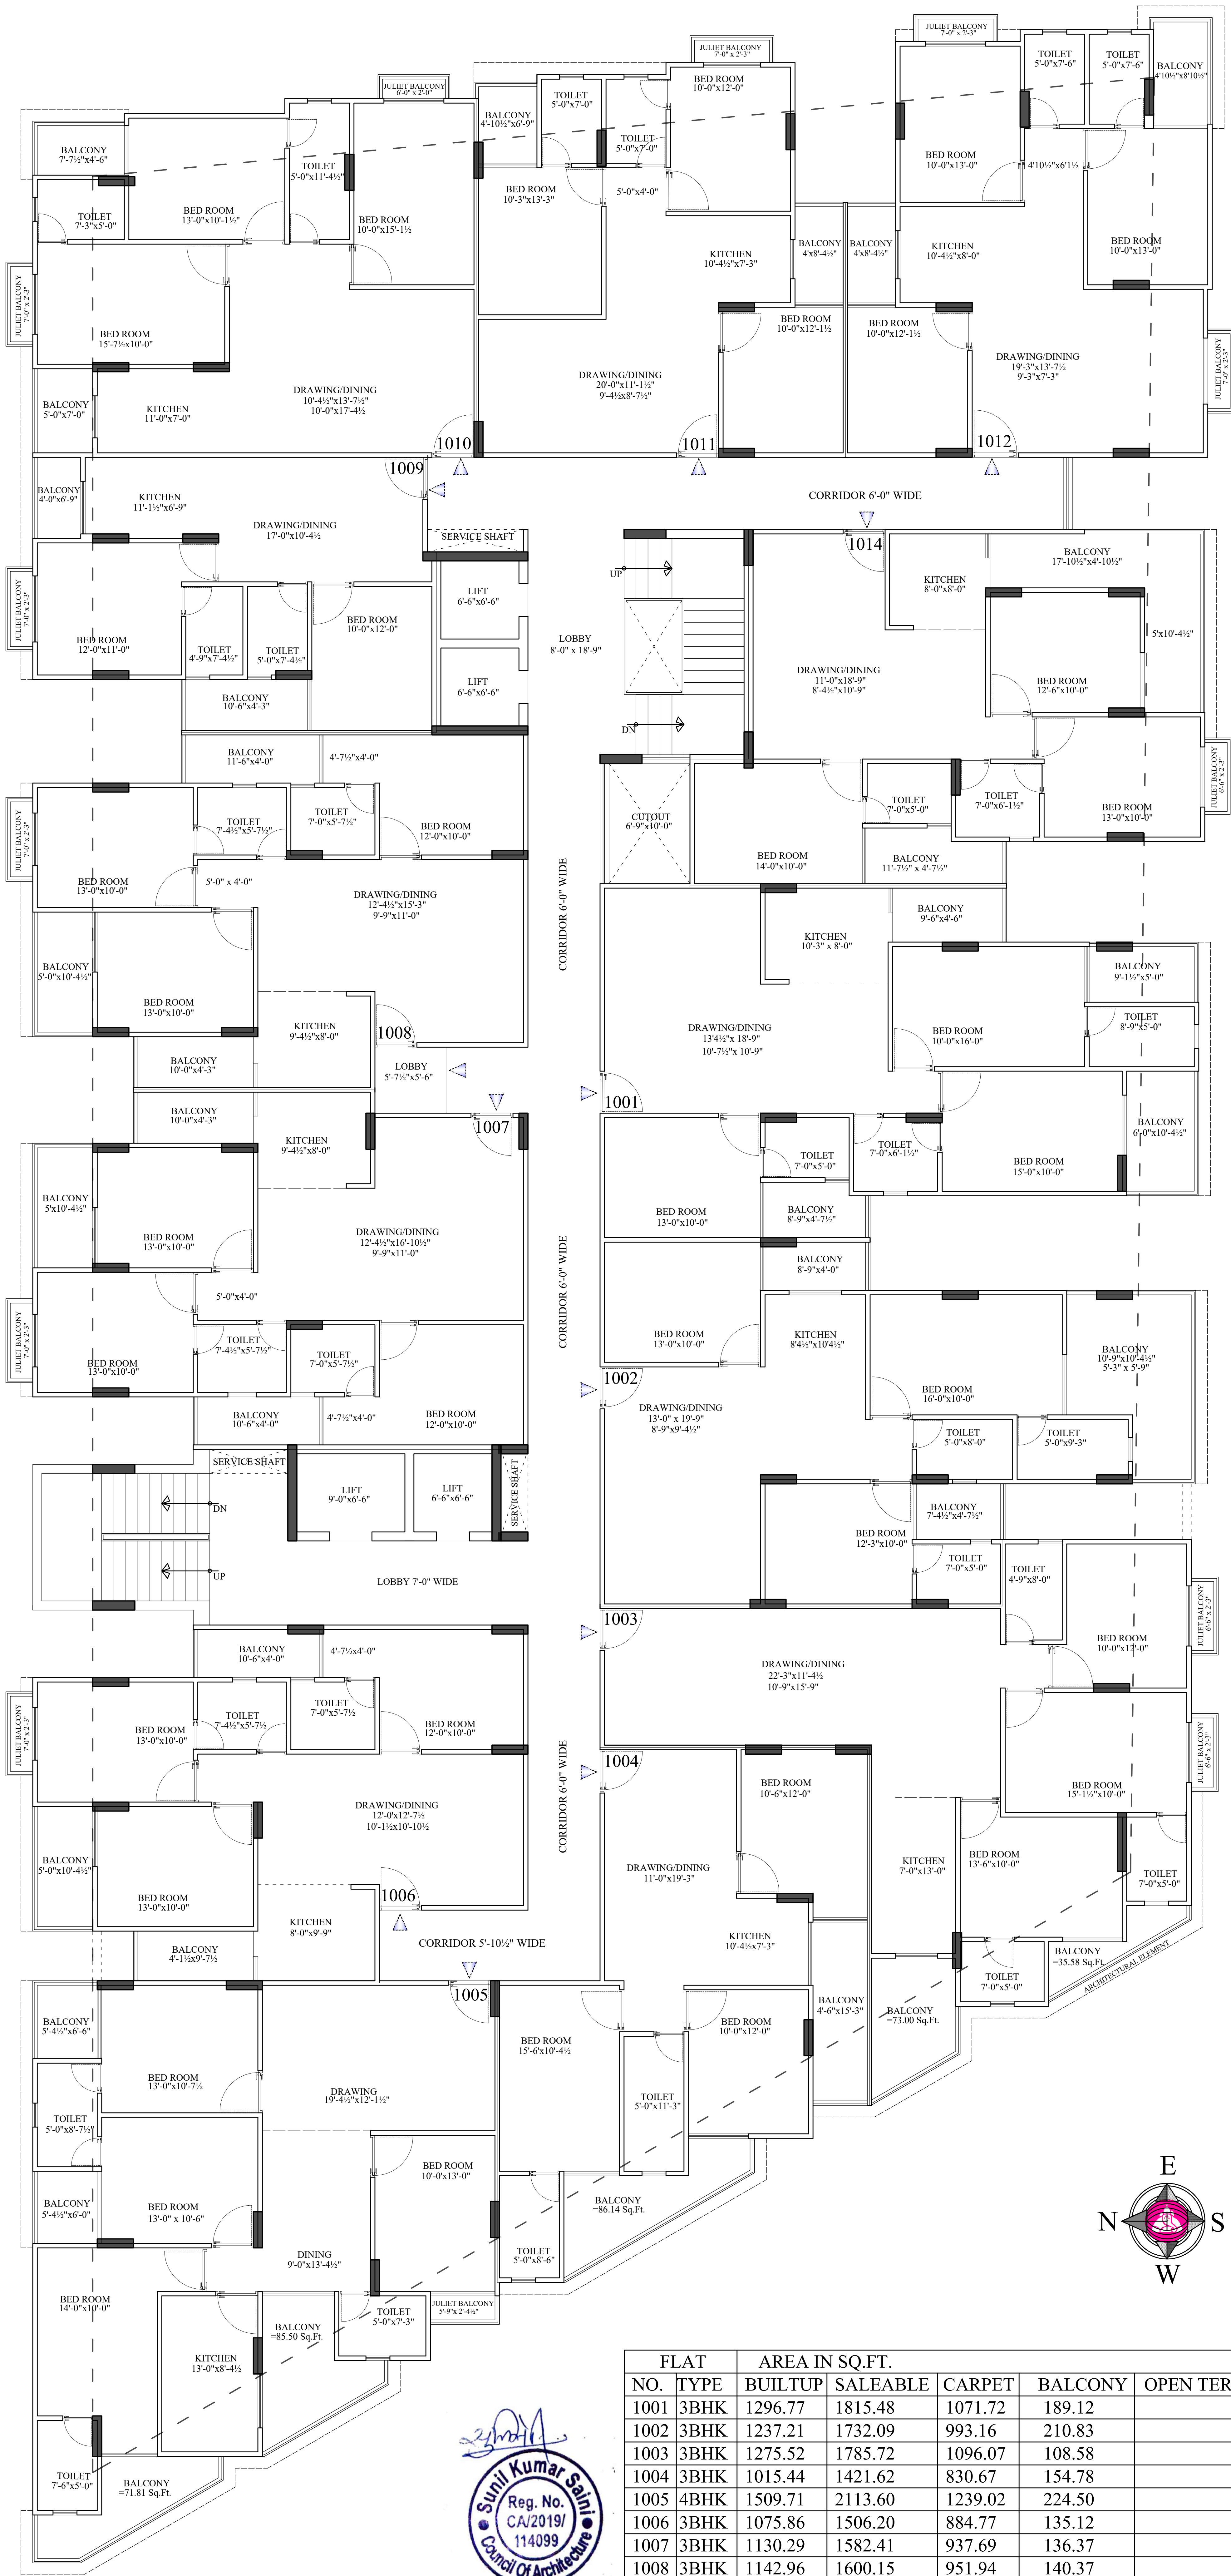

FLAT		AREA IN SQ.FT.				
NO.	TYPE	BUILTUP	SALEABLE	CARPET	BALCONY	OPEN TERRACE
1001	3BHK	1296.77	1815.48	1071.72	189.12	
1002	3BHK	1237.21	1732.09	993.16	210.83	
1003	3BHK	1275.52	1785.72	1096.07	108.58	
1004	3BHK	1015.44	1421.62	830.67	154.78	
1005	4BHK	1509.71	2113.60	1239.02	224.50	
1006	3BHK	1075.86	1506.20	884.77	135.12	
1007	3BHK	1130.29	1582.41	937.69	136.37	
1008	3BHK	1142.96	1600.15	951.94	140.37	
1009	2BHK	732.37	1025.31	616.70	71.62	
1010	3BHK	1094.08	1531.71	966.12	69.31	
1011	3BHK	959.26	1342.96	842.58	66.92	
1012	3BHK	1049.72	1469.61	901.98	77.14	
1014	3BHK	1133.40	1586.76	898.73	184.62	


DRAWING
10th FLOOR PLAN


PROJECT NAME
PARTH HEIGHTS

PROMOTER NAME
GR & SONS LLP


PROJECT :-
PROPOSED BUILDING AT
KHASRA NO- 167, 168,
VILLAGE-SHRIKISHANPURA,
TEHSIL-SANGANER, JAIPUR

ARCHITECT :-
THE URBAN SQUARE
ARCHITECT , PLANNER , BPAS
BAPU NAGAR JAIPUR, (RAJ.)
Mobile- 9461302542

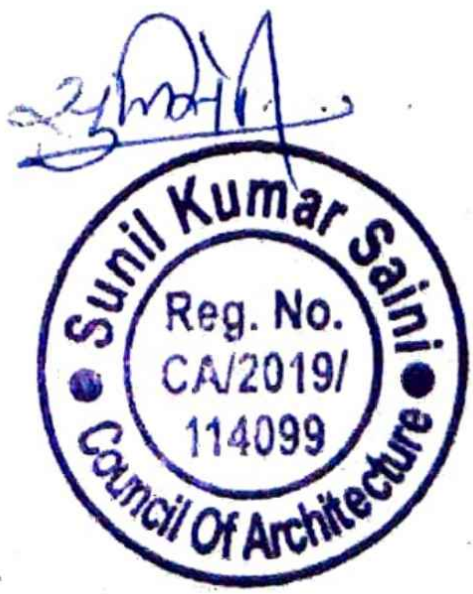

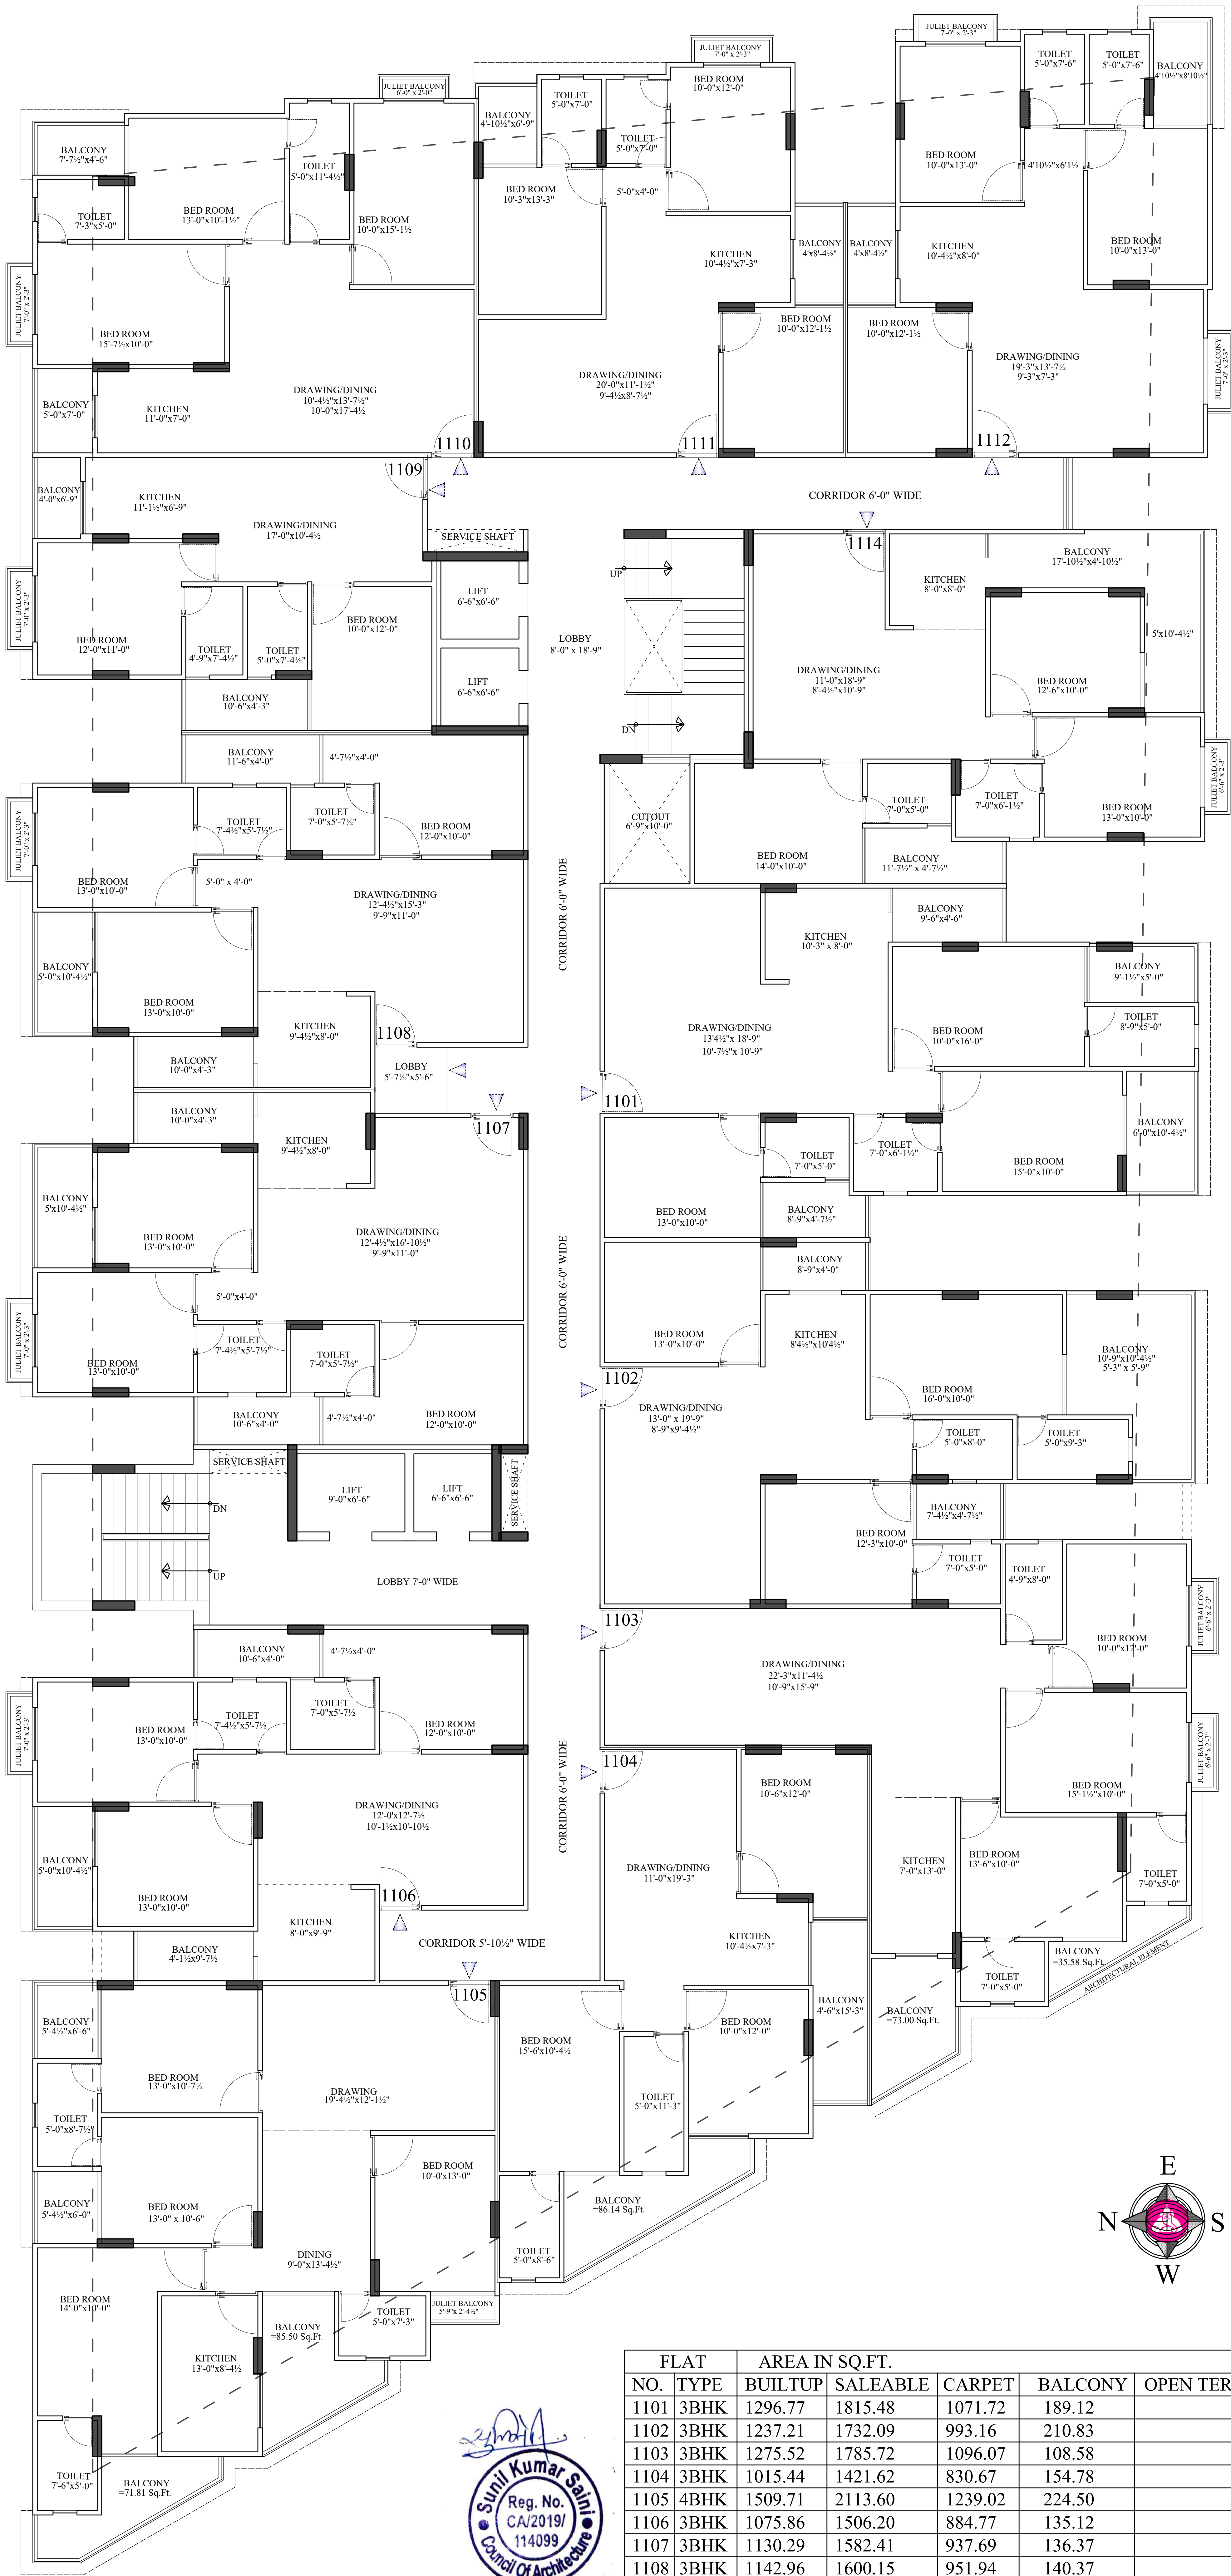

DRAWING 11th FLOOR PLAN		PROJECT :- PROPOSED BUILDING AT KHASRA NO- 167, 168, VILLAGE-SHRIKISHANPURA, TEHSIL-SANGANER, JAIPUR	ARCHITECT :- THE URBAN SQUARE ARCHITECT , PLANNER , BPAS BAPU NAGAR JAIPUR, (RAJ.) Mobile- 9461302542	FLAT			AREA IN SQ.FT.		
PROJECT NAME	PROMOTER NAME			NO.	TYPE	BUILTUP	SALEABLE	CARPET	BALCONY
PARTH HEIGHTS	GR & SONS LLP			1101	3BHK	1296.77	1815.48	1071.72	189.12
				1102	3BHK	1237.21	1732.09	993.16	210.83
				1103	3BHK	1275.52	1785.72	1096.07	108.58
				1104	3BHK	1015.44	1421.62	830.67	154.78
				1105	4BHK	1509.71	2113.60	1239.02	224.50
				1106	3BHK	1075.86	1506.20	884.77	135.12
				1107	3BHK	1130.29	1582.41	937.69	136.37
				1108	3BHK	1142.96	1600.15	951.94	140.37
				1109	2BHK	732.37	1025.31	616.70	71.62
				1110	3BHK	1094.08	1531.71	966.12	69.31
				1111	3BHK	959.26	1342.96	842.58	66.92
				1112	3BHK	1049.72	1469.61	901.98	77.14
				1114	3BHK	1133.40	1586.76	898.73	184.62

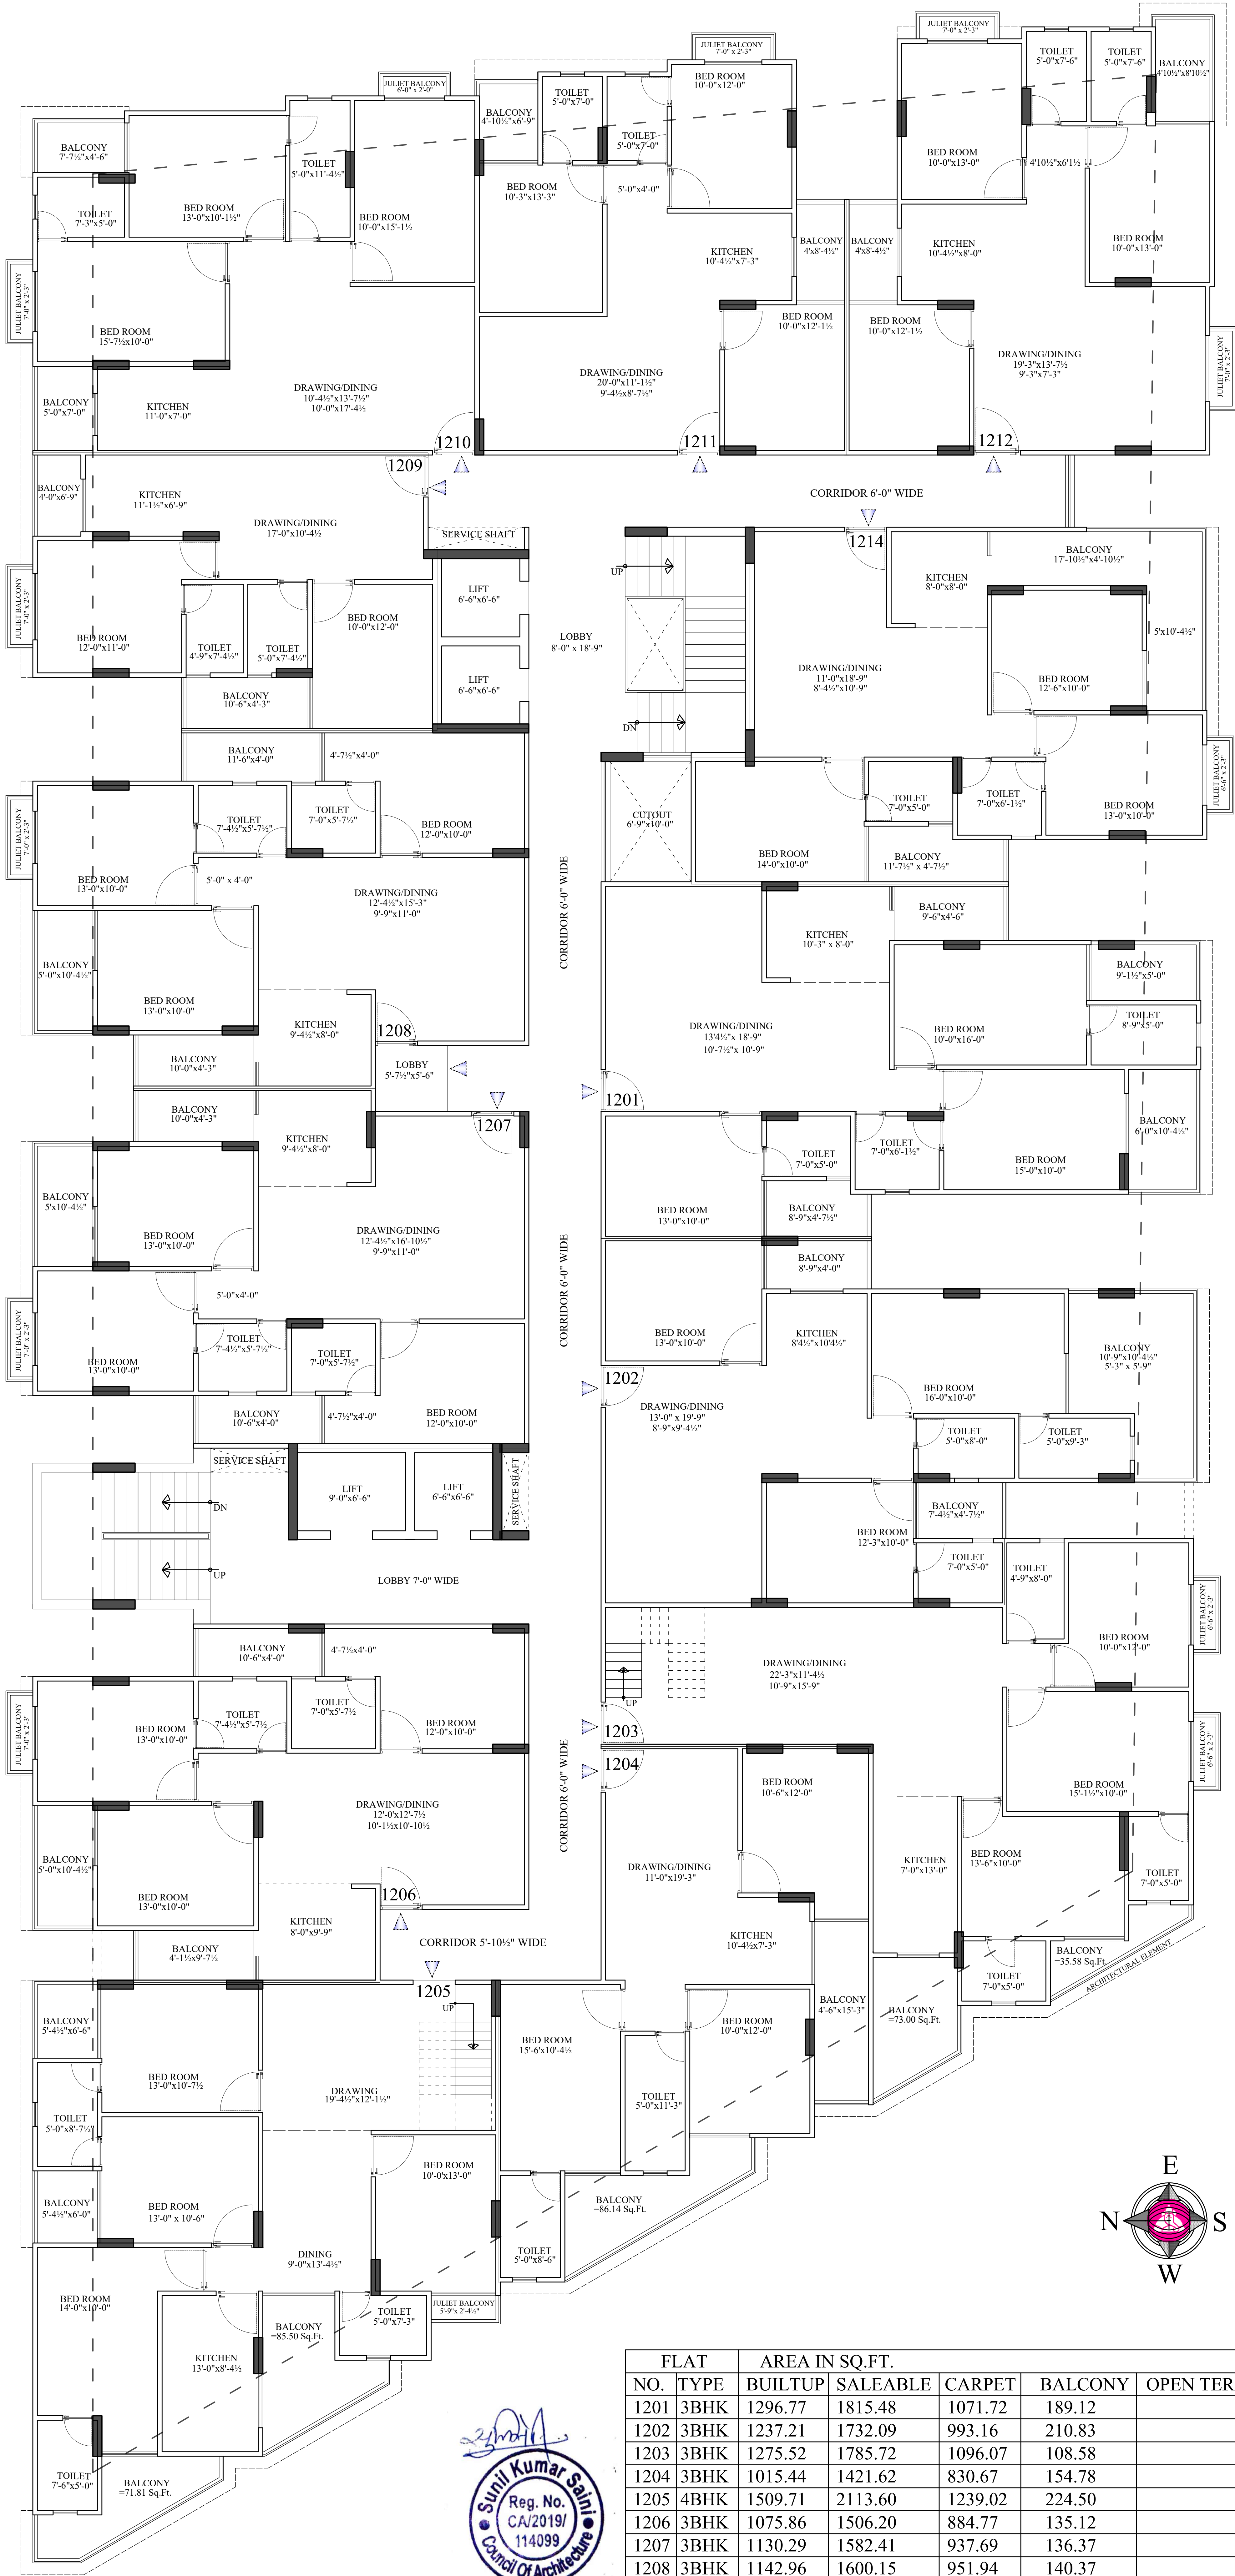

FLAT		AREA IN SQ.FT.				
NO.	TYPE	BUILTUP	SALEABLE	CARPET	BALCONY	OPEN TERRACE
1201	3BHK	1296.77	1815.48	1071.72	189.12	
1202	3BHK	1237.21	1732.09	993.16	210.83	
1203	3BHK	1275.52	1785.72	1096.07	108.58	
1204	3BHK	1015.44	1421.62	830.67	154.78	
1205	4BHK	1509.71	2113.60	1239.02	224.50	
1206	3BHK	1075.86	1506.20	884.77	135.12	
1207	3BHK	1130.29	1582.41	937.69	136.37	
1208	3BHK	1142.96	1600.15	951.94	140.37	
1209	2BHK	732.37	1025.31	616.70	71.62	
1210	3BHK	1094.08	1531.71	966.12	69.31	
1211	3BHK	959.26	1342.96	842.58	66.92	
1212	3BHK	1049.72	1469.61	901.98	77.14	
1214	3BHK	1133.40	1586.76	898.73	184.62	


DRAWING
12th FLOOR PLAN

PROJECT NAME
PARTH HEIGHTS

PROMOTER NAME
GR & SONS LLP

PROJECT :-
PROPOSED BUILDING AT
KHASRA NO- 167, 168,
VILLAGE-SHRIKISHANPURA,
TEHSIL-SANGANER, JAIPUR

ARCHITECT :-
THE URBAN SQUARE
ARCHITECT , PLANNER , BPAS
BAPU NAGAR JAIPUR, (RAJ.)
Mobile- 9461302542

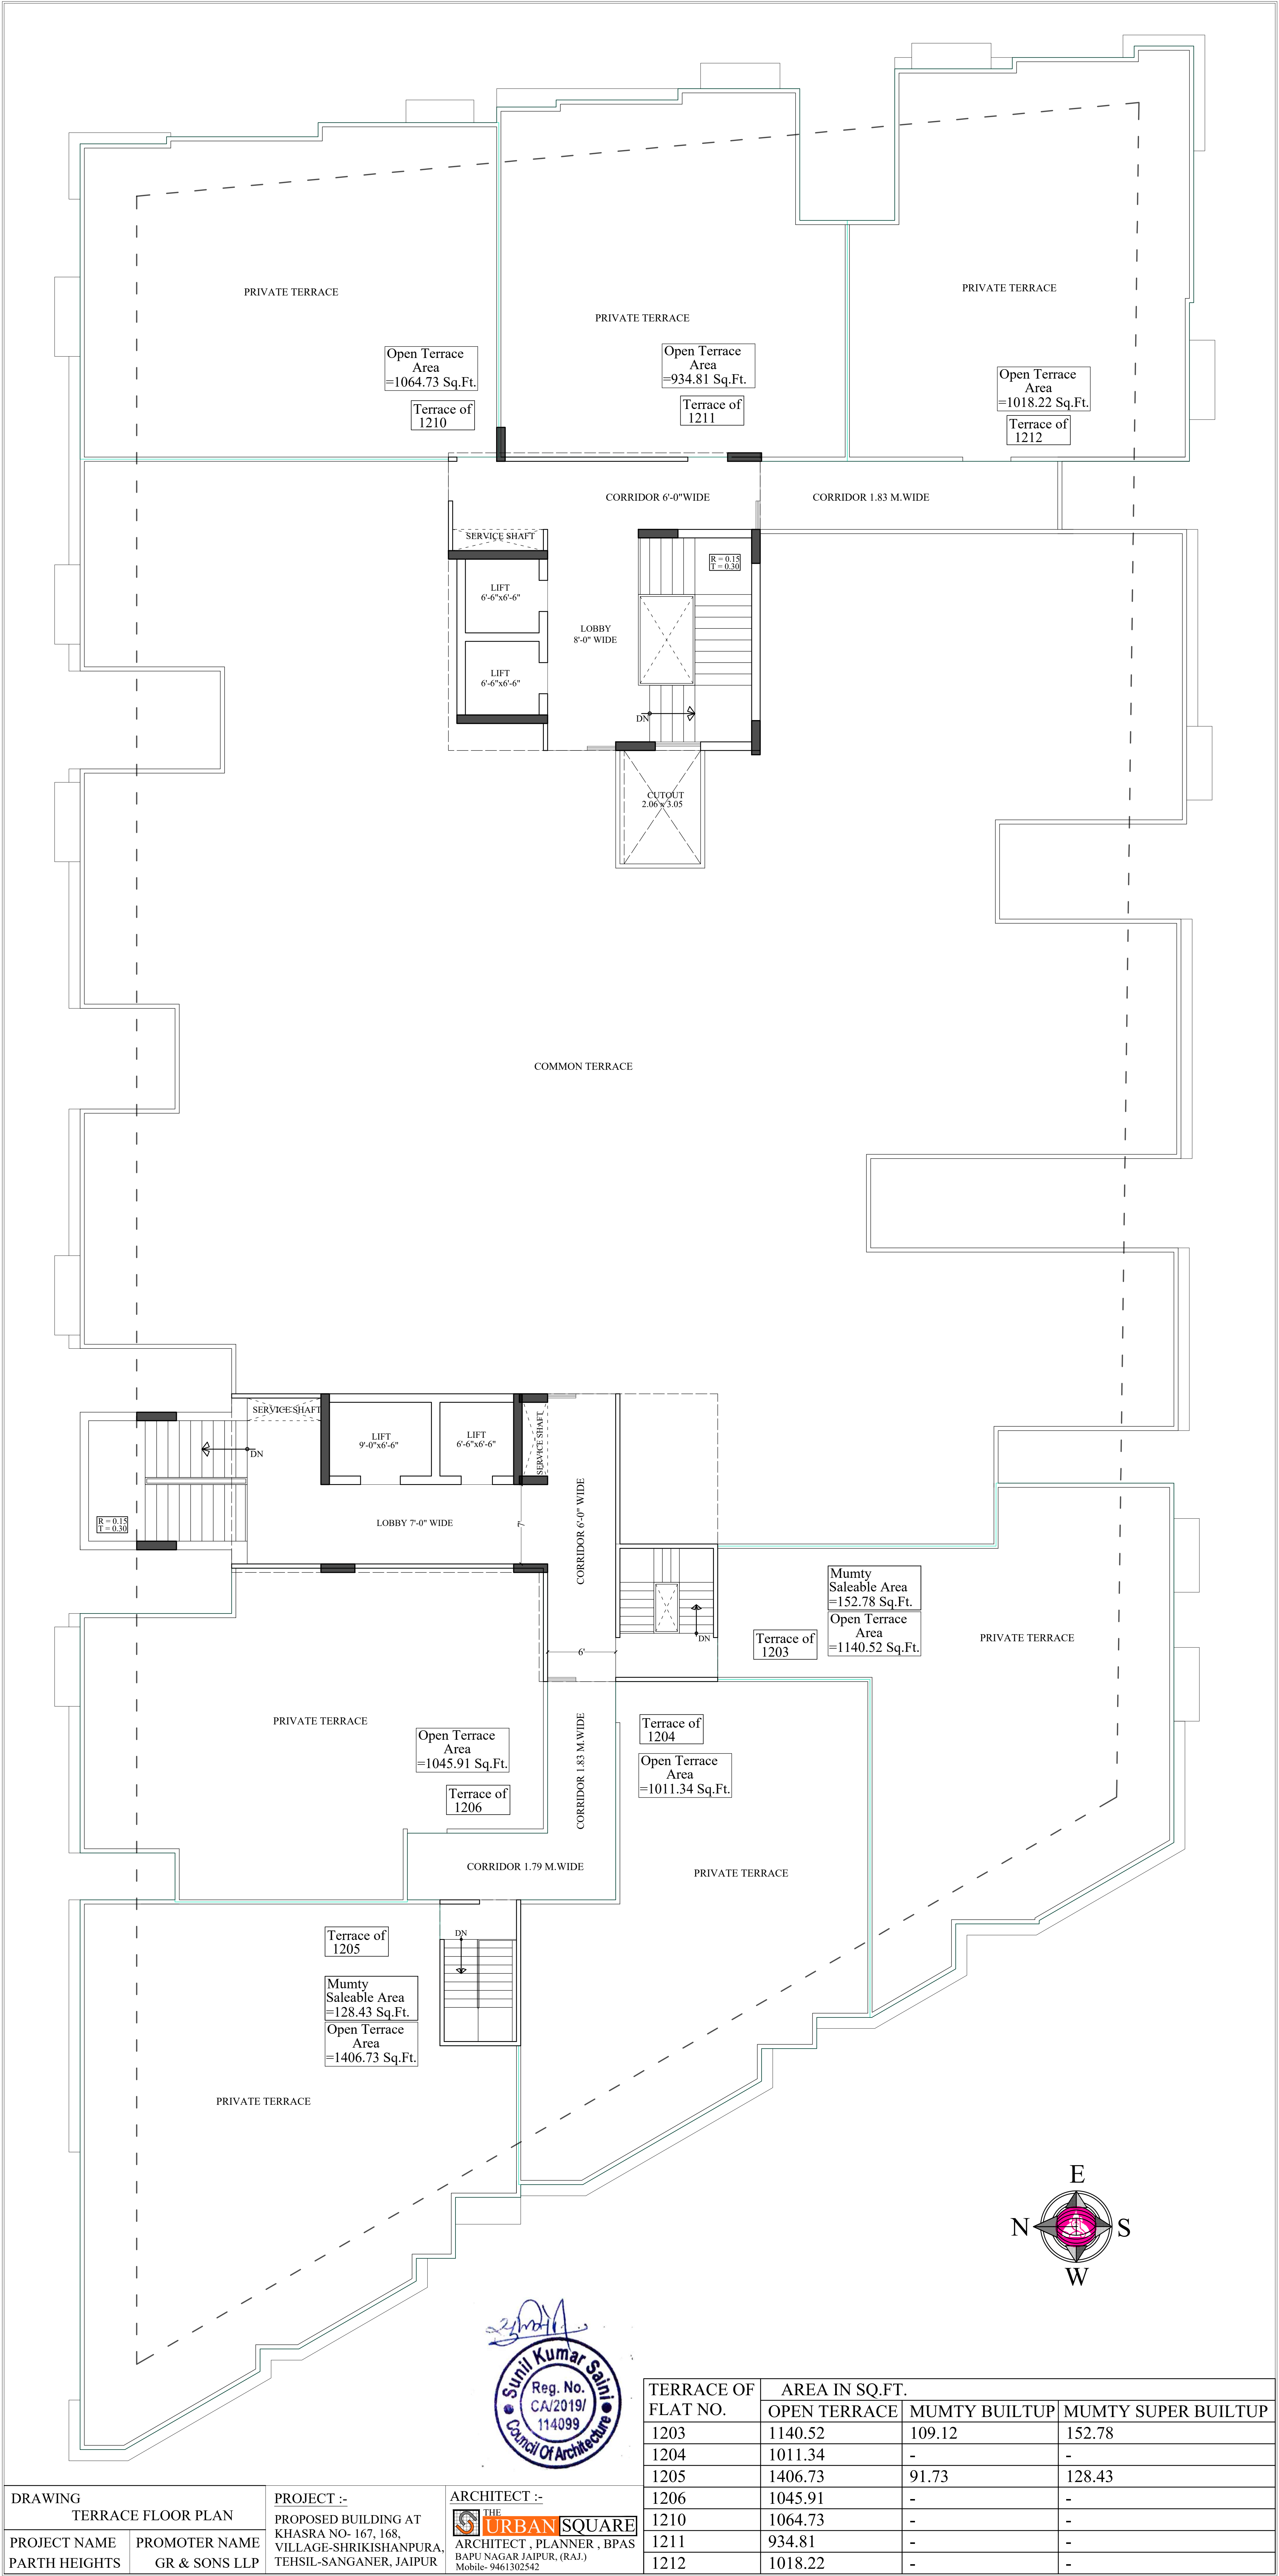

DRAWING	TERRACE FLOOR PLAN
PROJECT NAME	PROMOTER NAME
PARTH HEIGHTS	GR & SONS LLP

PROJECT :-	ARCHITECT :-
PROPOSED BUILDING AT	THE URBAN SQUARE
KHASRA NO- 167, 168,	ARCHITECT , PLANNER , BPAS
VILLAGE-SHRIKISHANPURA,	BAPU NAGAR JAIPUR, (RAJ.)
TEHSIL-SANGANER, JAIPUR	Mobile- 9461302542

TERRACE OF FLAT NO.	AREA IN SQ.FT.		
	OPEN TERRACE	MUMTY BUILTUP	MUMTY SUPER BUILTUP
1203	1140.52	109.12	152.78
1204	1011.34	-	-
1205	1406.73	91.73	128.43
1206	1045.91	-	-
1210	1064.73	-	-
1211	934.81	-	-
1212	1018.22	-	-