

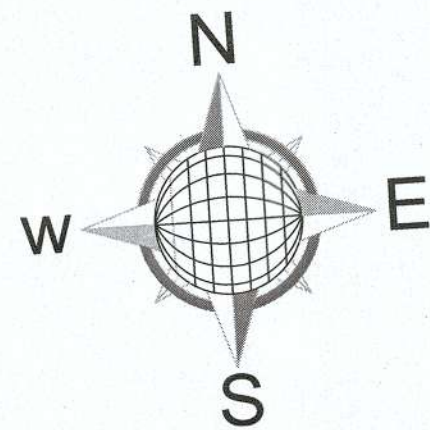


LAYOUT PLAN OF RESIDENTIAL PLOT AT
KHASRA NO. 1041 1042 1043 1044
1034, 1034, 1034, 1034, MALPURA , KOTPUTLI

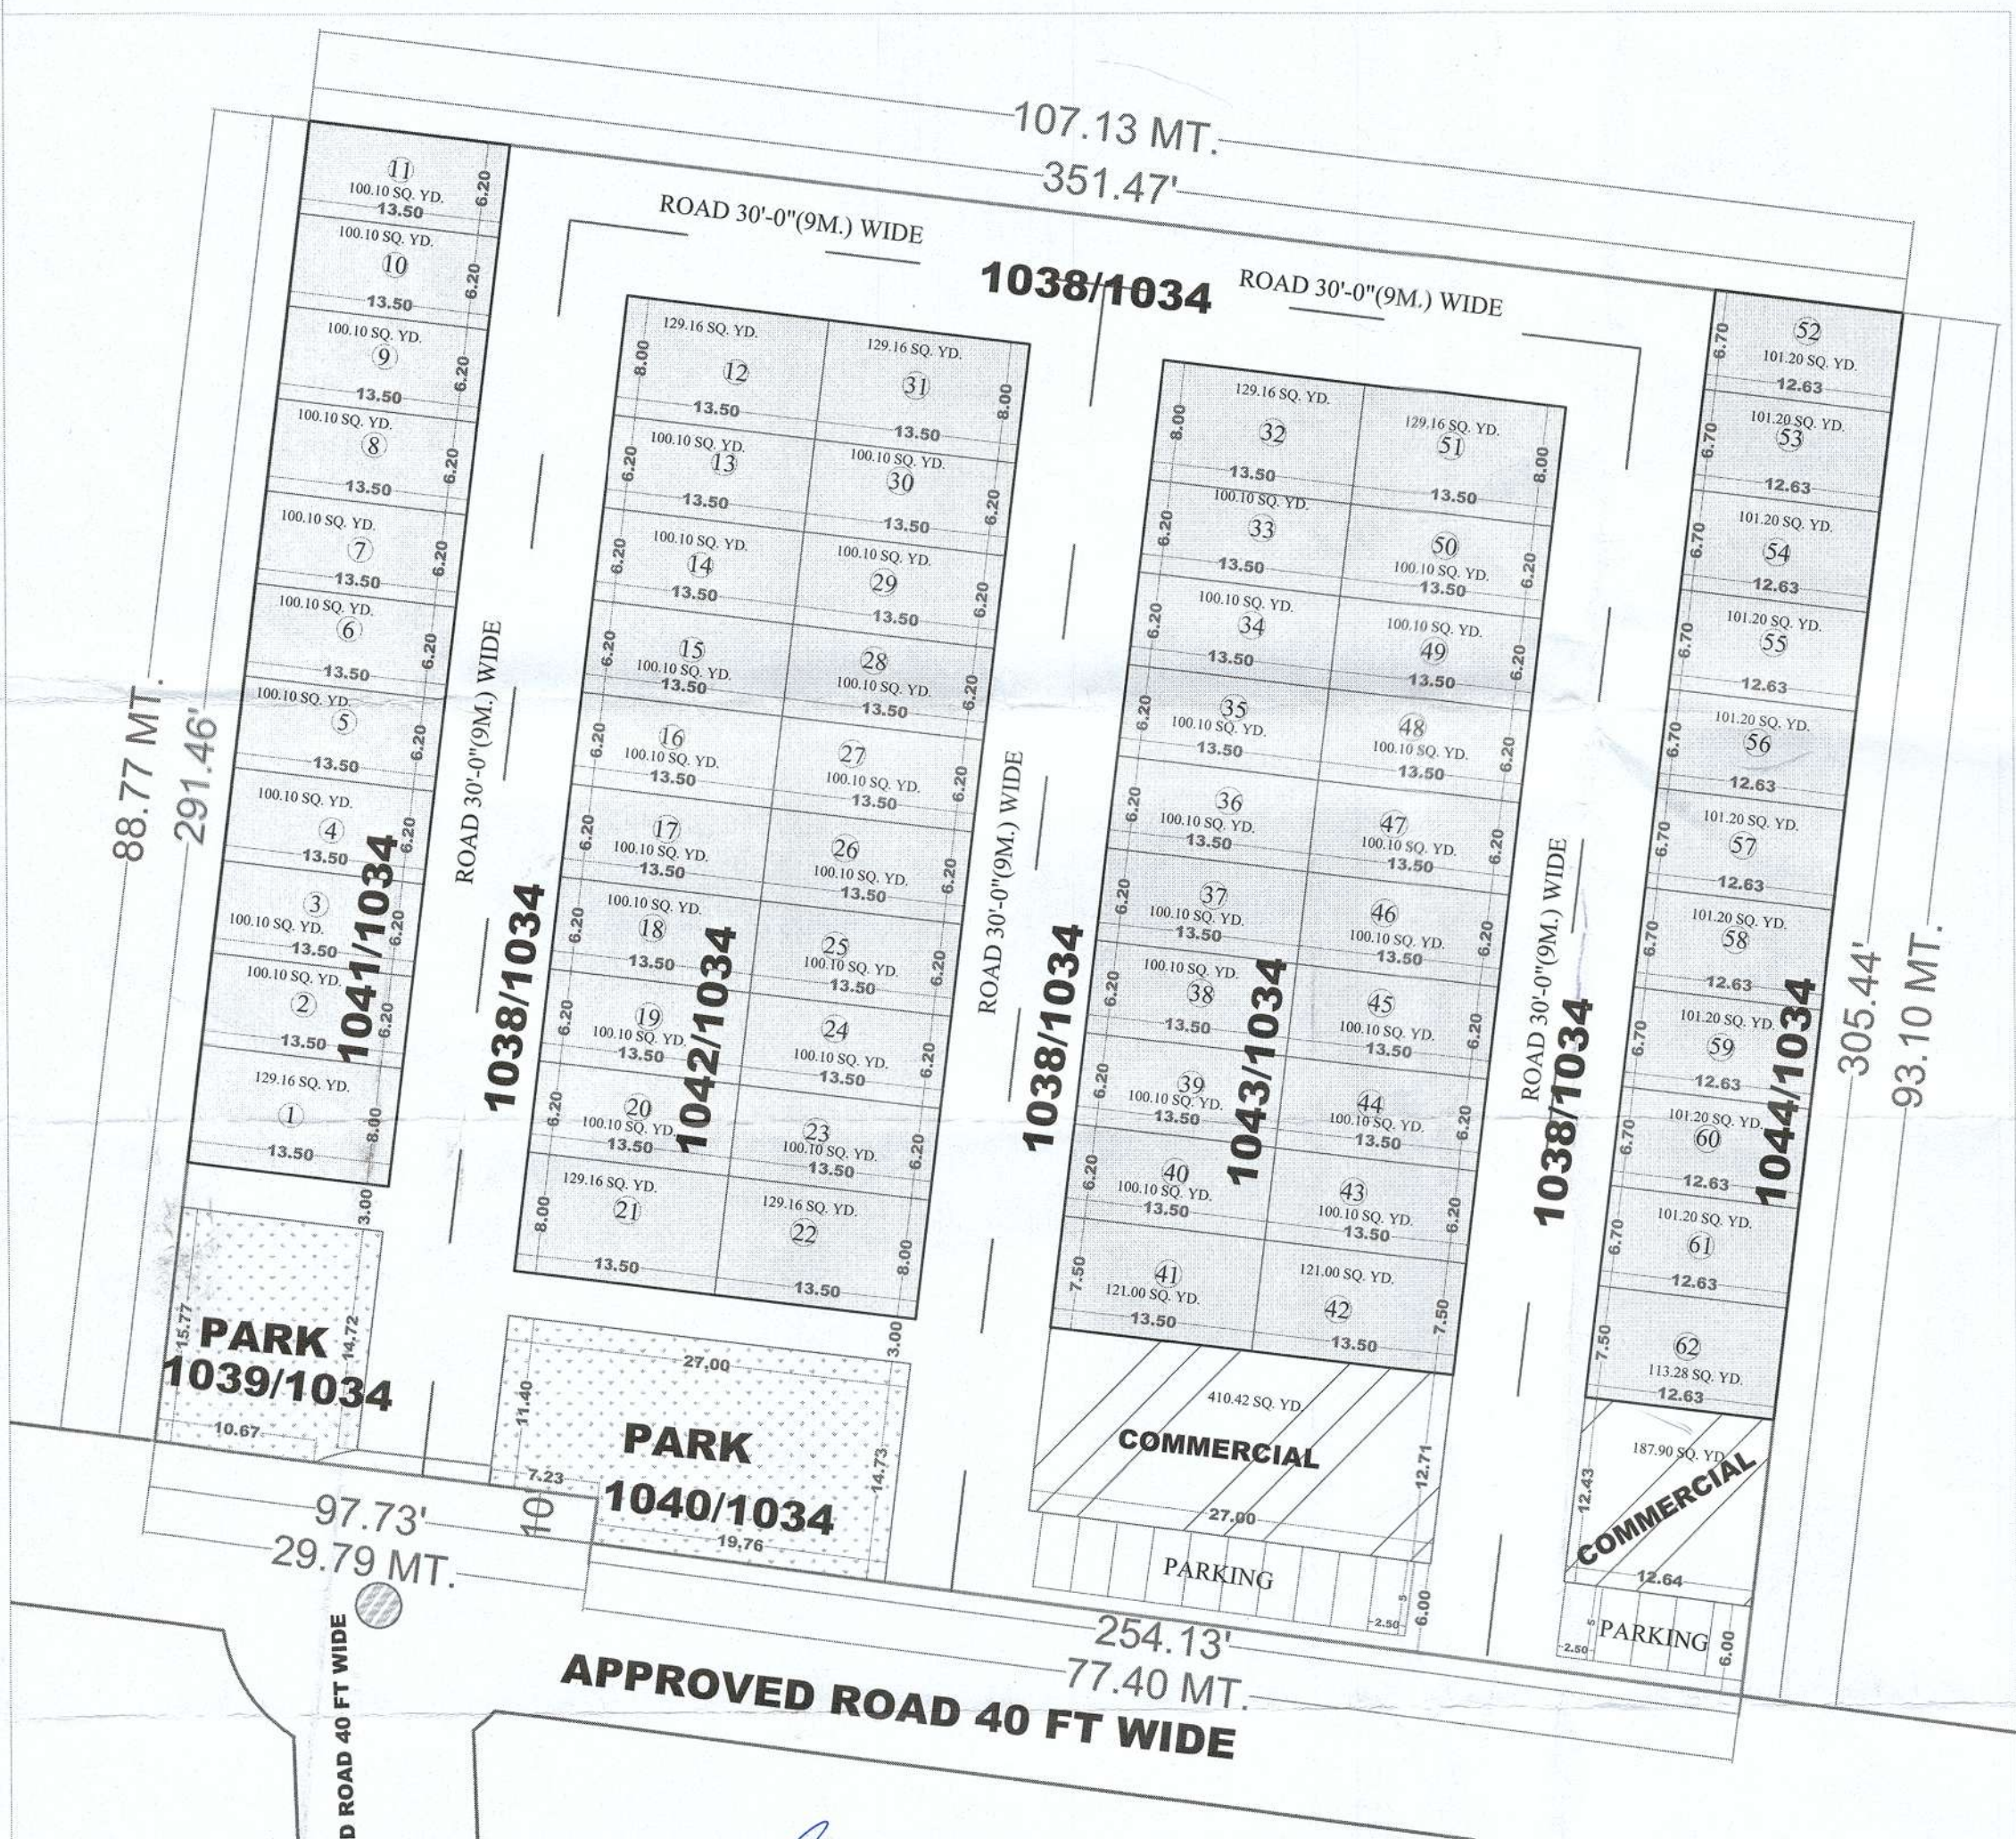

PLOT KHASRA NO. 1041 1042 1043 1044
1034, 1034, 1034, 1034
ROAD KHASRA NO. 1038 1034,
PARK KHASRA NO. 1039 1040
1034, 1034,

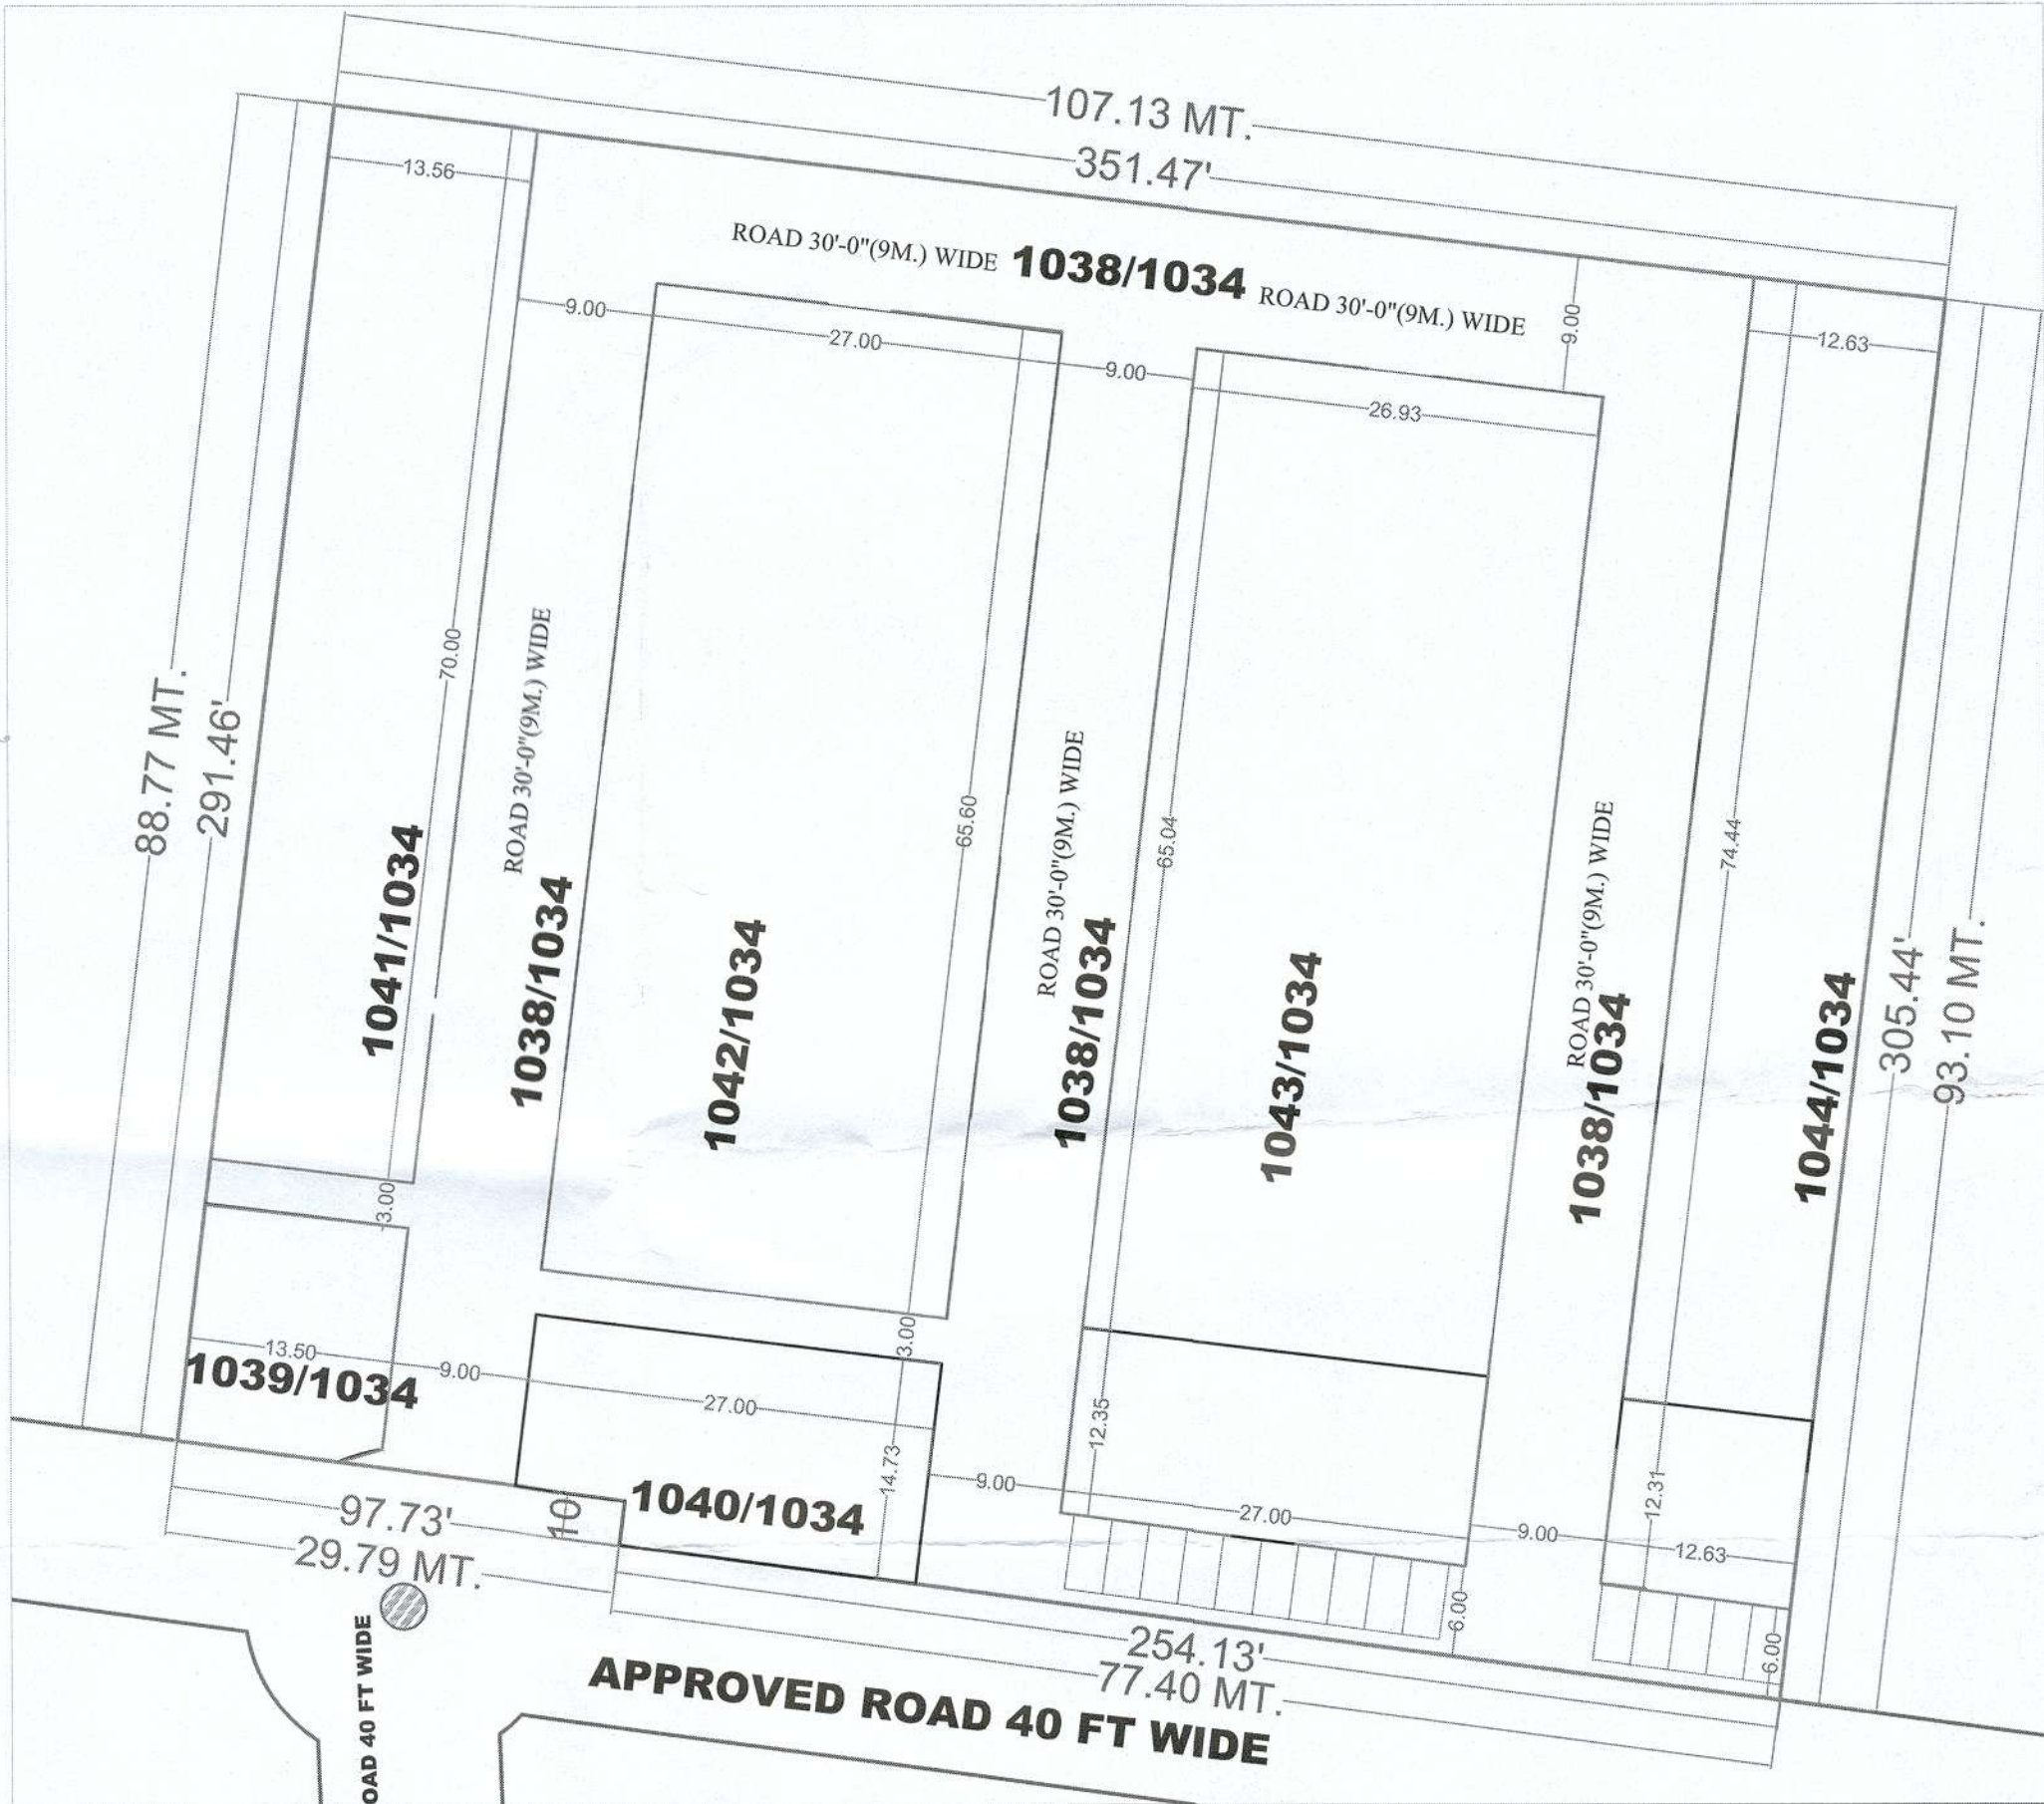

AREA CALCULATION
TOTAL AREA 9800 SQ. MT.
OR 105,486.3 SQ. FT.

	AREA (SQ. MT.)	PERCENTAGE
PLOT AREA	5,414.3	55.24%
COMMERCIAL	490.1	5.00%
PARK	583.5	5.95%
ROADS	3,312.1	33.81%
TOTAL	9800.0	100%

PROJECT NAME:

LAYOUT PLAN OF RESIDENTIAL PLOT, MALPURA , KOTPUTLI

Drawing Title:
LAYOUT PLAN

Scale -
1:250 @ A1

Drawn By:
AR. FAISAL

Checked By:
AR. FAISAL



R-TECH INFRA ASSOCIATES
204- 2ND FLOOR, SUN N MOON BUILDING,
BELVEDER PARK , SWAGE FARM ROAD, GOVINDPURI
PIN- 302005 JAIPUR (RAJ)