
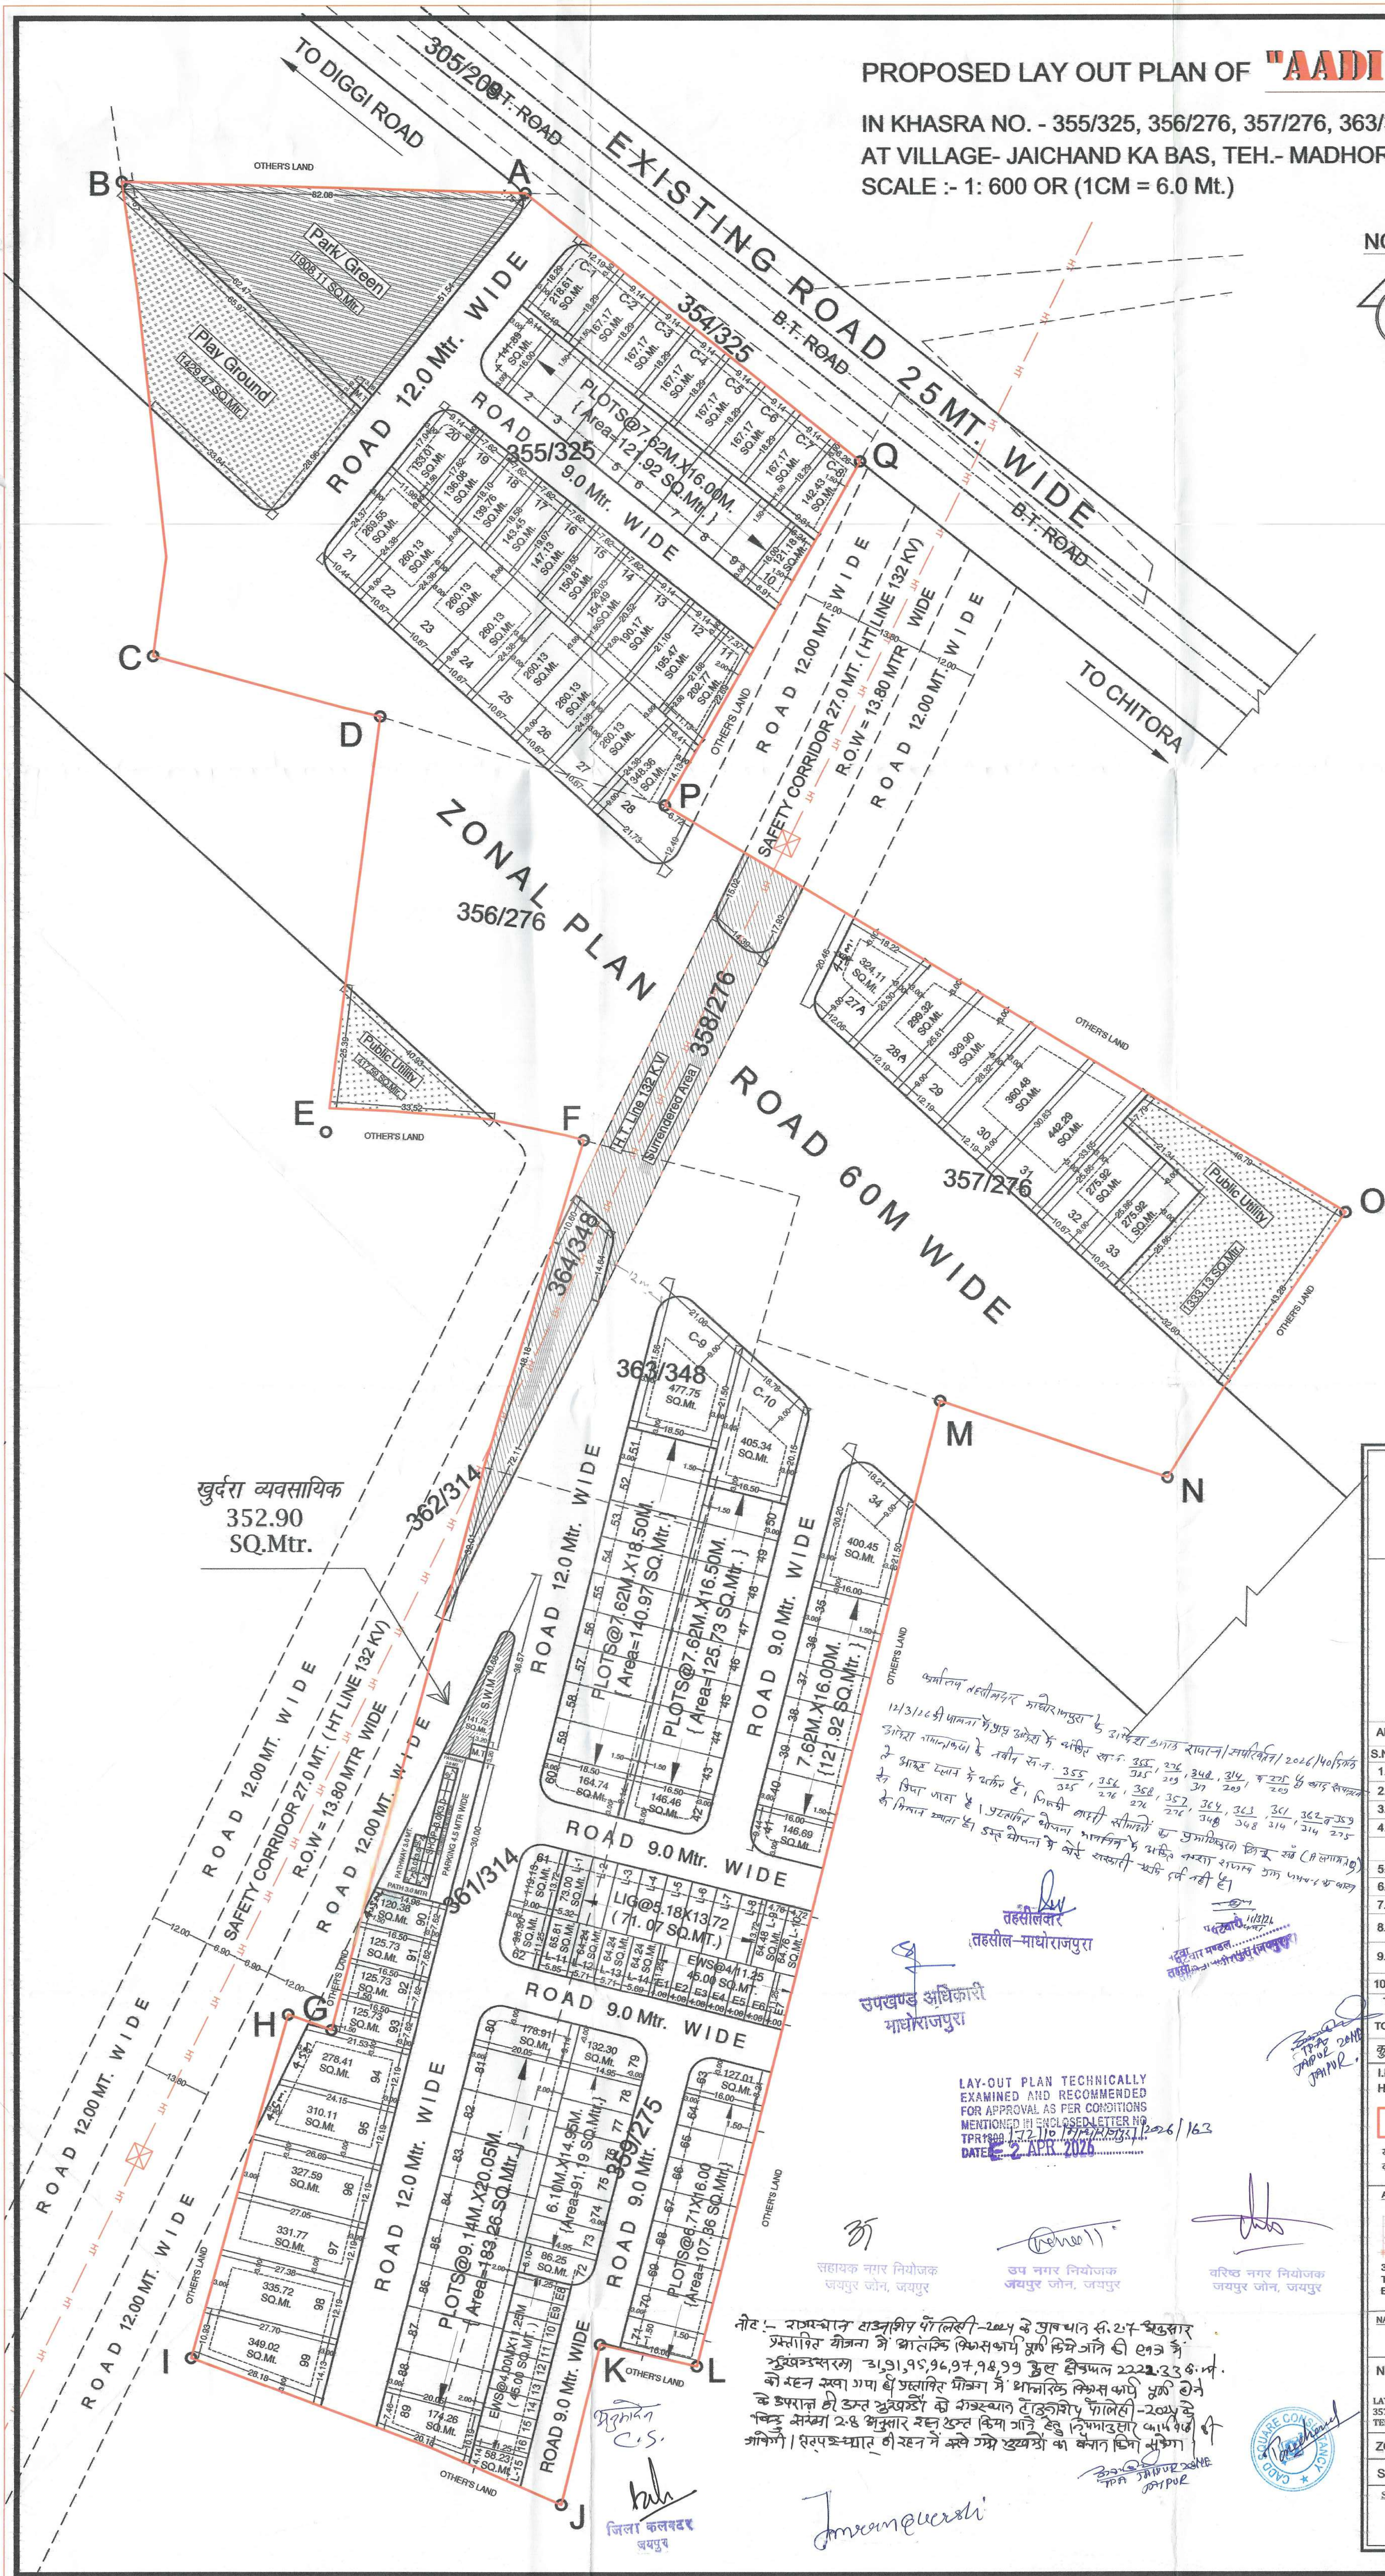


IN KHASRA NO. - 355/325, 356/276, 357/276, 363/348, 361/314, 359/275
AT VILLAGE- JAICHAND KA BAS, TEH.- MADHORAJPURA, JAIPUR (RAJ.)
SCALE :- 1: 600 OR (1CM = 6.0 Mt.)

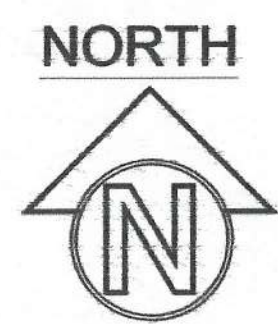

AREA ANALYSIS:-			
S.N.	LAND USE	AREA IN SQM.	PERCENT (%)
1.	RESIDENTIAL	17420.36	36.56 %
2.	EWS/ LIG	1742.68	03.66 %
3.	COMMERCIAL	2247.15	04.72 %
4.	RETAIL COMM.	352.90	00.74 %
	TOTAL (1 TO 4)	21763.09	45.70 %
5.	PARK/ GREEN	1908.11	04.00 %
6.	PLAY GROUND	1429.47	03.00 %
7.	FACILITY	0.00	00.00 %
8.	PUBLIC UTILITY (M.T, S.W.M.)	1914.47	04.02 %
9.	ZONAL PLAN ROAD 60.0 MT.	12121.42	25.45 %
10.	ROAD	8492.44	17.83 %
	TOTAL (5 TO 9)	25865.91	54.30 %
	TOTAL SCHEME AREA	47629.00	100.00 %
	कुल खातेदार का क्षेत्र	49601.00 SQ.Mtr. (4.9601 HECT)	

I.R.C ROAD SURRENDERED AREA = 404.00 SQ.Mtr.
H.T. LINE (132 K.V) SURR. AREA= 1568.00 SQ.Mtr.

A..... R SCHEME BOUNDARY LINE

योजना की भूमी की सन्तुष्टा. अधिनियम की धारा 90 ए की कार्यवाही एवं गैरके पर भूमि का प्रमाणिकरण भरे द्वारा किया गया।

ARCHITECTURAL CONSULTANT:-

 **CADD SQUARE Consultancy**

319 - 2 nd Floor, Apex Mall, Lal kothi, Tonk Road, Jaipur (Raj.)
Tel : +91 141 4015808, Mob.- 98290-47373, 97845-90593
Email: caddsquare.jaipur@gmail.com, Web : www.caddsquare.com

NAME OF SOCIETY :-	
NIJI KHATEDAR	
NAME OF SCHEME :- "AADI RESIDENCY"	
LAYOUT PLAN OF LAND IN KHASRA NO.- 355/325, 356/276, 357/276, 363/348, 361/314, 359/275 AT VILLAGE-JAICHAND KA BAS, TEH.-MADHORAJPURA, JAIPUR(RAJ.)	
ZONE NO.-	SECTOR NO.-
SCALE :- 1: 600	DRG. NO. CSC/26/227
<u>SUBMITTED TO:-</u>	
TOWN PLANNING DEPARTMENT, JAIPUR.	