



33.85

24.39

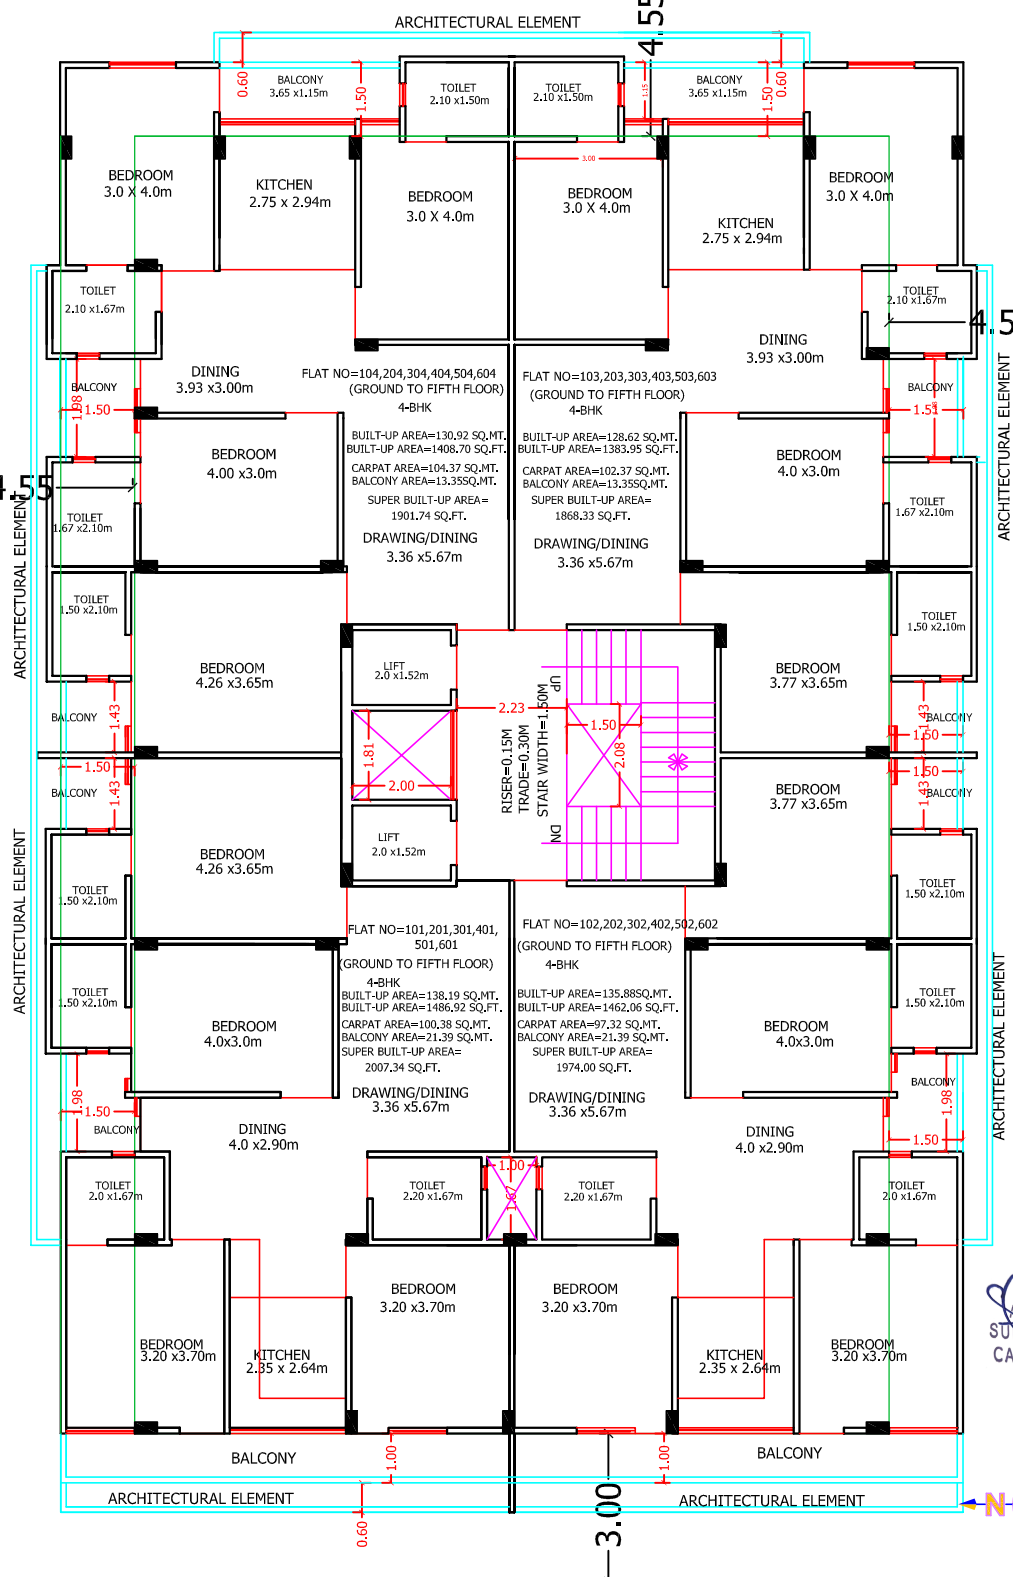

ARCHITECT
 SURYA PRAKASH
 CA/2006/37839

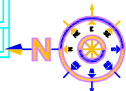

For Quality Kings Construction Company

TYPICAL FLOOR PLAN

PROJECT NAME:-AYANSH PRIME -24

PROJECT ADD:-

PROPOSED RESIDENTIAL APARTMENT FOR
 A-12(N.P) & A-13 CHOPRA ENCLAVE,MANSAROVAR,
 VILL-GANPATPURA TEH-SANGANER ,JAIPUR.

FLAT NO.	TYPE OF FLAT	SALEABLE AREA SQ.FT.	BUILT-UP AREA SQ.FT.	CARPAT AREA SQ.MT.	BALCONY AREA SQ.MT.
101-601	4-BHK	2007.34	1486.92	1080.08	230.15
102-602	4-BHK	1974.00 .	1462.06	1047.16	230.15
103-603	4-BHK	1868.33	1383.95	1101.35	143.64
104-604	4-BHK	1901.74	1408.70	1123.02	143.64