




1st To 5th FLOOR PLAN



6th FLOOR PLAN

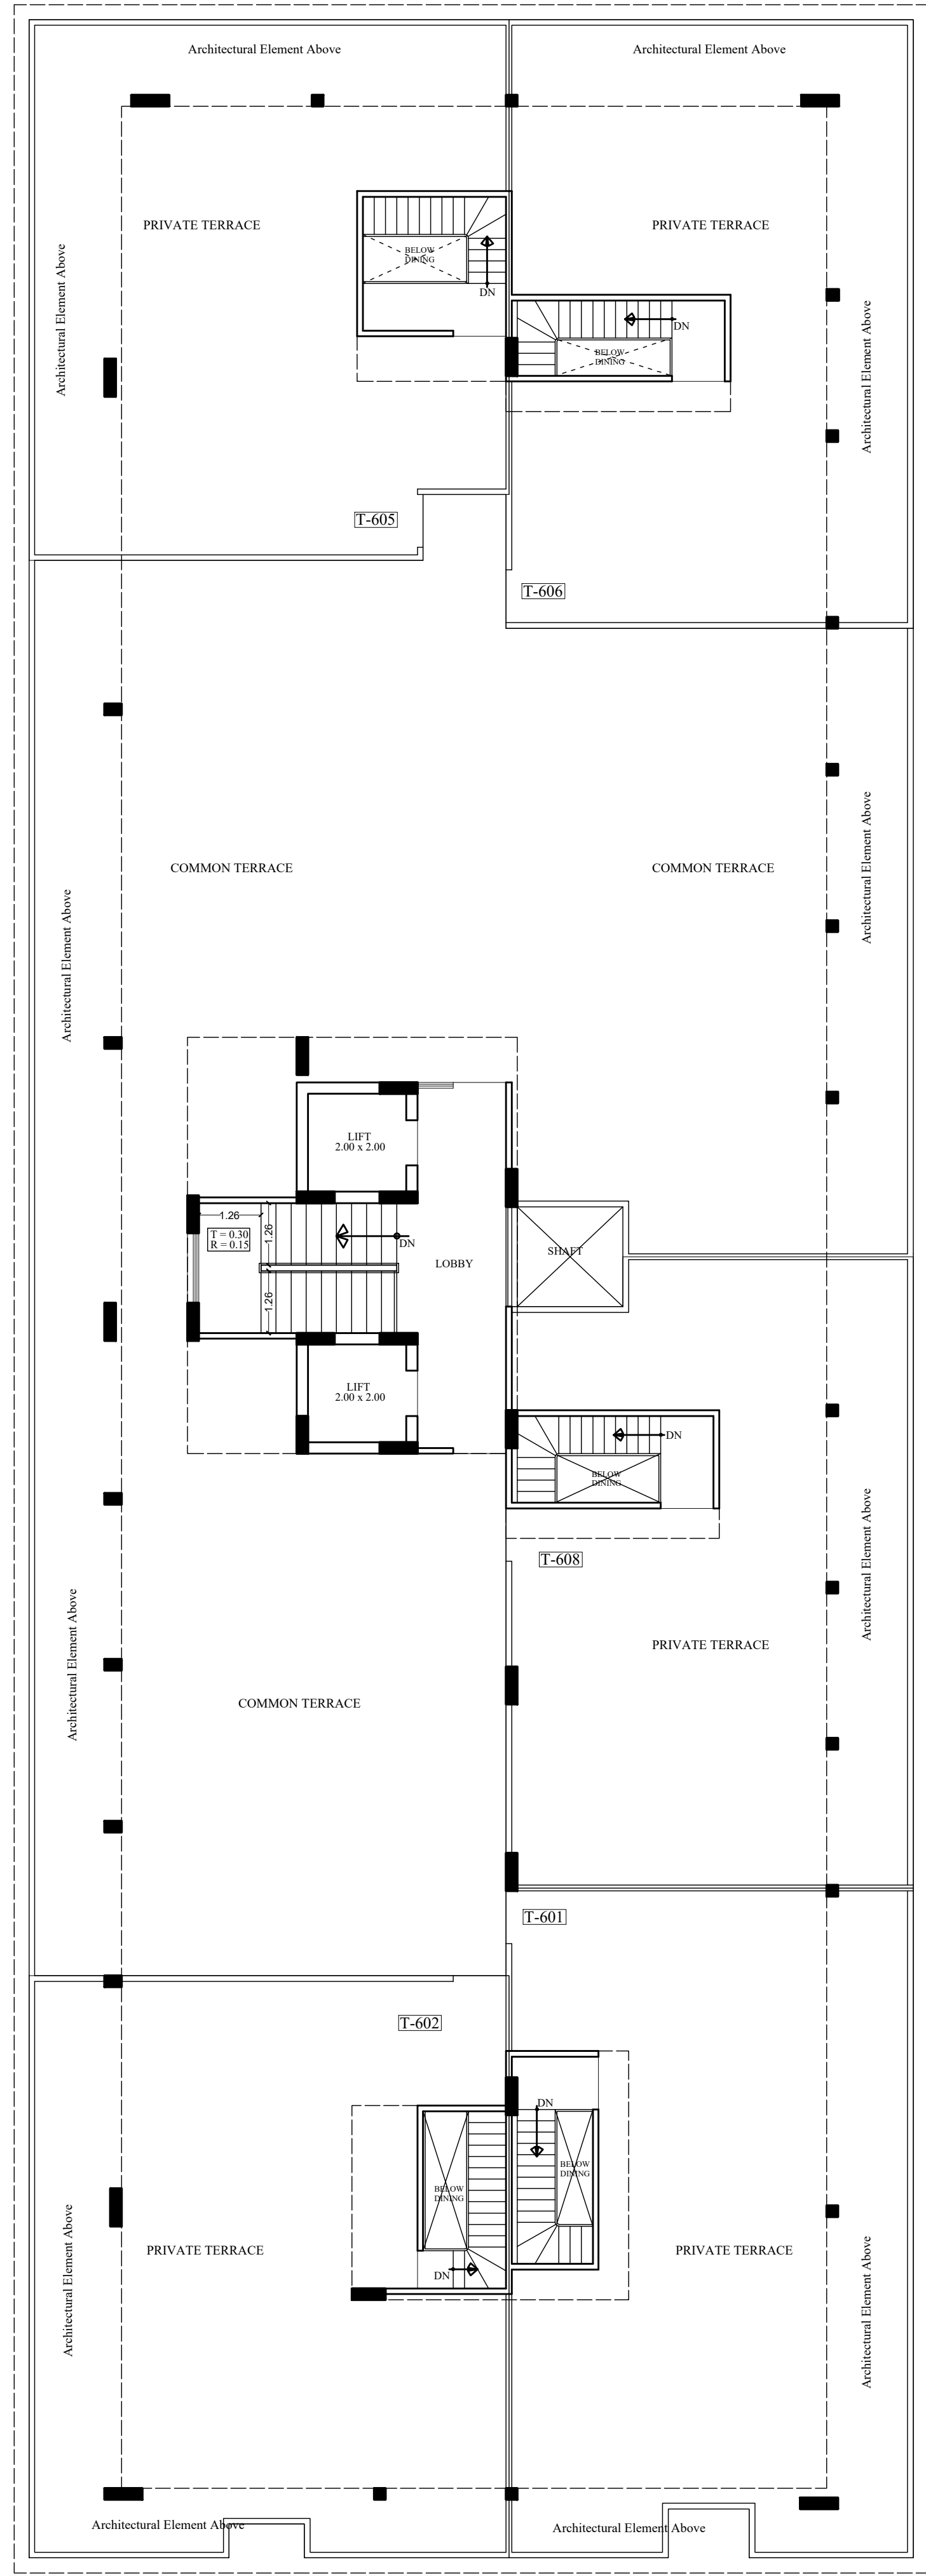

TERRACE PLAN


Flat Number	Flat Type	Number of Units	Carpet Area (Sq.Mt.)	Balcony Area (Sq.Mt.)
101 to 501	3 BHK	5	89.62	17.30
102 to 502	3 BHK	5	92.89	17.58
103 to 503	3 BHK	5	87.51	8.01
104 to 504	3 BHK	5	87.51	8.01
105 to 505	3 BHK	5	92.27	8.09
106 to 506	3 BHK	5	85.19	12.48
107 to 507	3 BHK	5	89.17	10.13
108 to 508	3 BHK	5	89.17	10.13

Flat Number	Flat Type	Number of Units	Carpet Area (Sq.Mt.)	Balcony Area (Sq.Mt.)
601	3 BHK	1	89.62	17.30
602	3 BHK	1	92.89	17.58
603	3 BHK	1	87.51	8.01
604	3 BHK	1	87.51	8.01
605	3 BHK	1	92.27	8.09
606	3 BHK	1	85.19	12.48
607	3 BHK	1	89.17	10.13
608	3 BHK	1	89.17	10.13

Terrace	Private Terrace Area (Sq.Mt.)
T-601	109.17
T-602	113.11
T-605	103.72
T-606	100.73
T-608	102.65

SHRI BALAJI INFRATECH

Signature
PARTNER

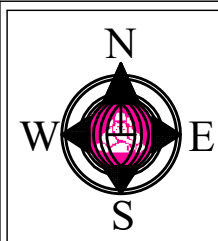

PROJECT :-

Project Name: ALTURA VII Promoter: Shri Balaji Infratech
Project Address: KHASRA NO- 2532/760 , 2535/2479, 2541/2471 , 2543/2481 , IN VILLAGE- SIRSI, JAIPUR

Signature
SHRI KRISHAN
Architect
CA/99/25451