

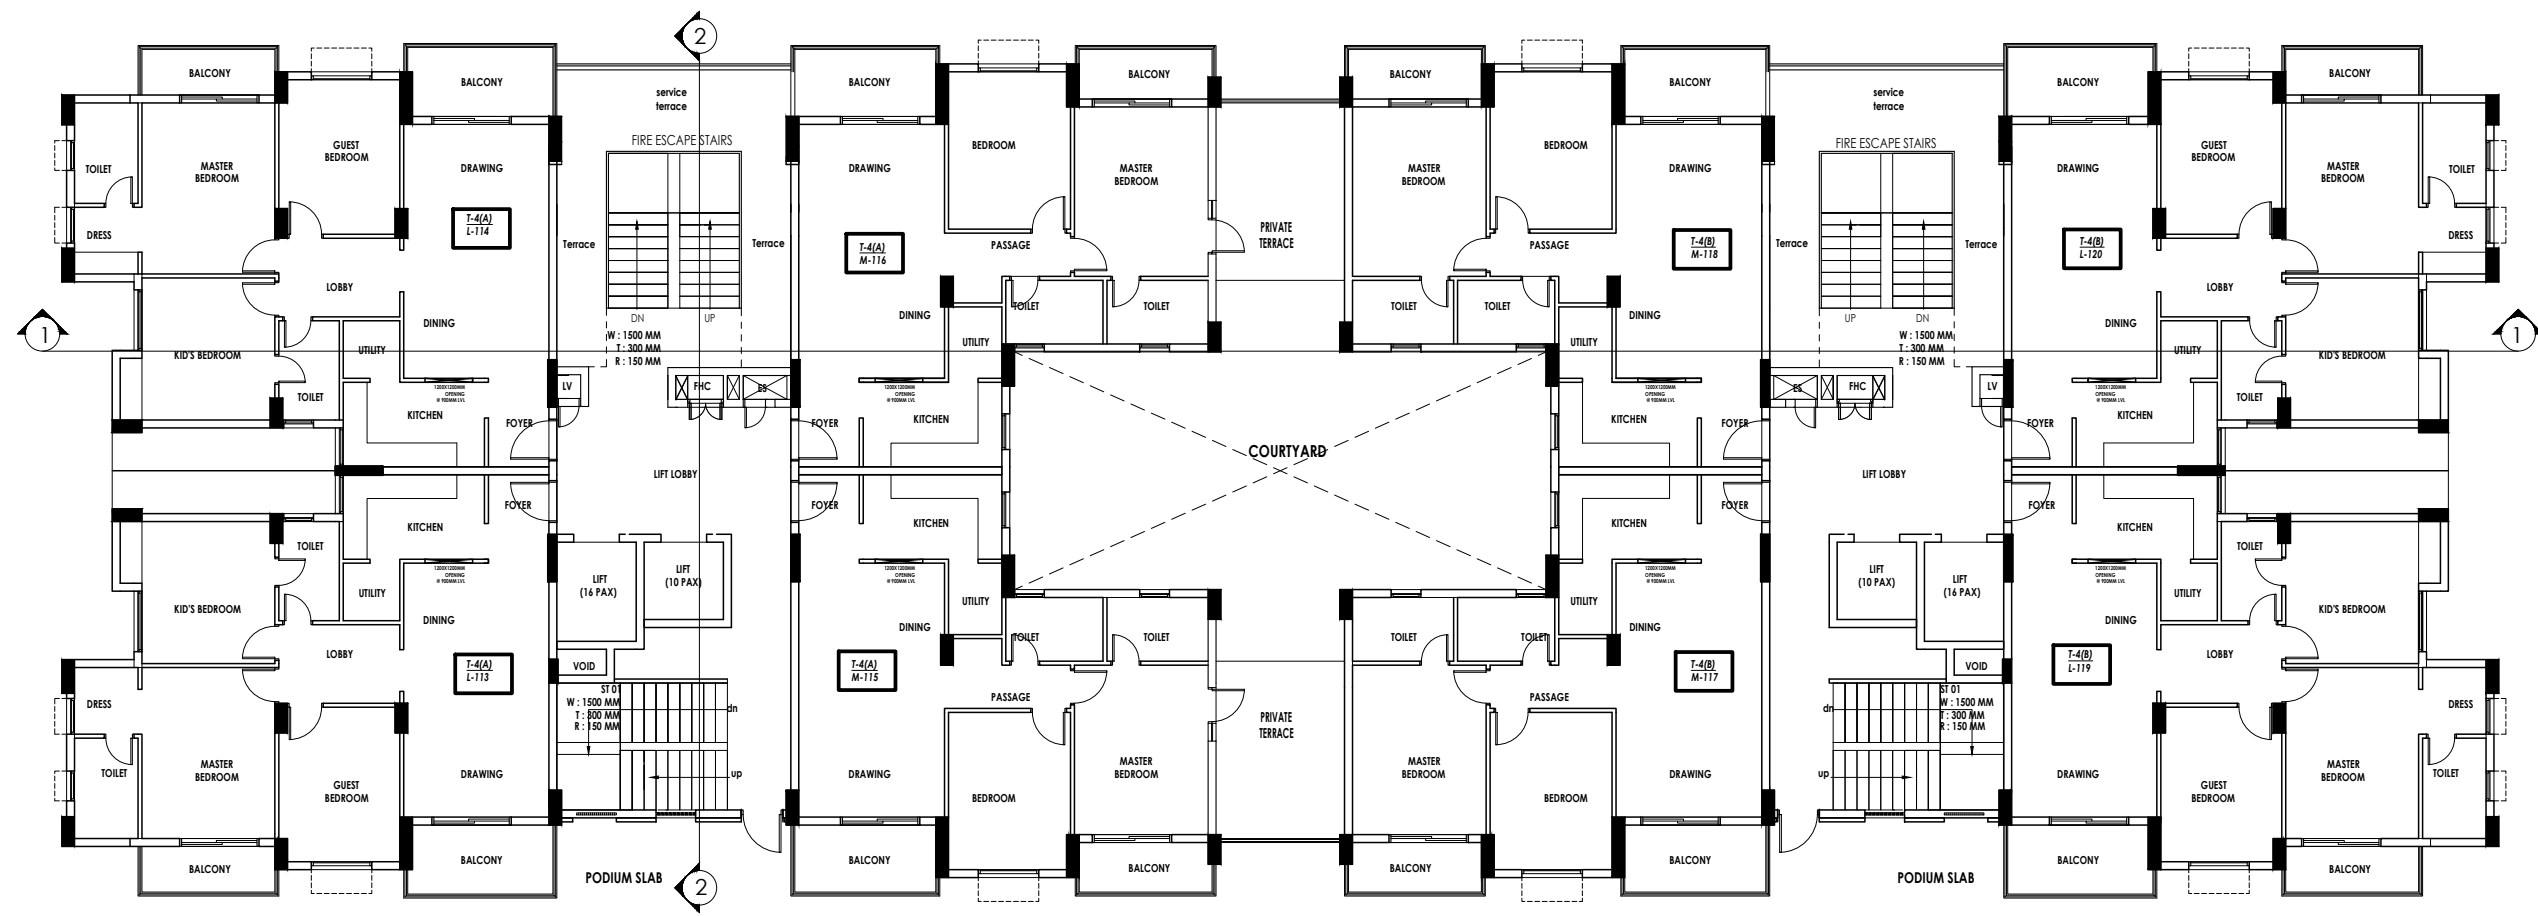


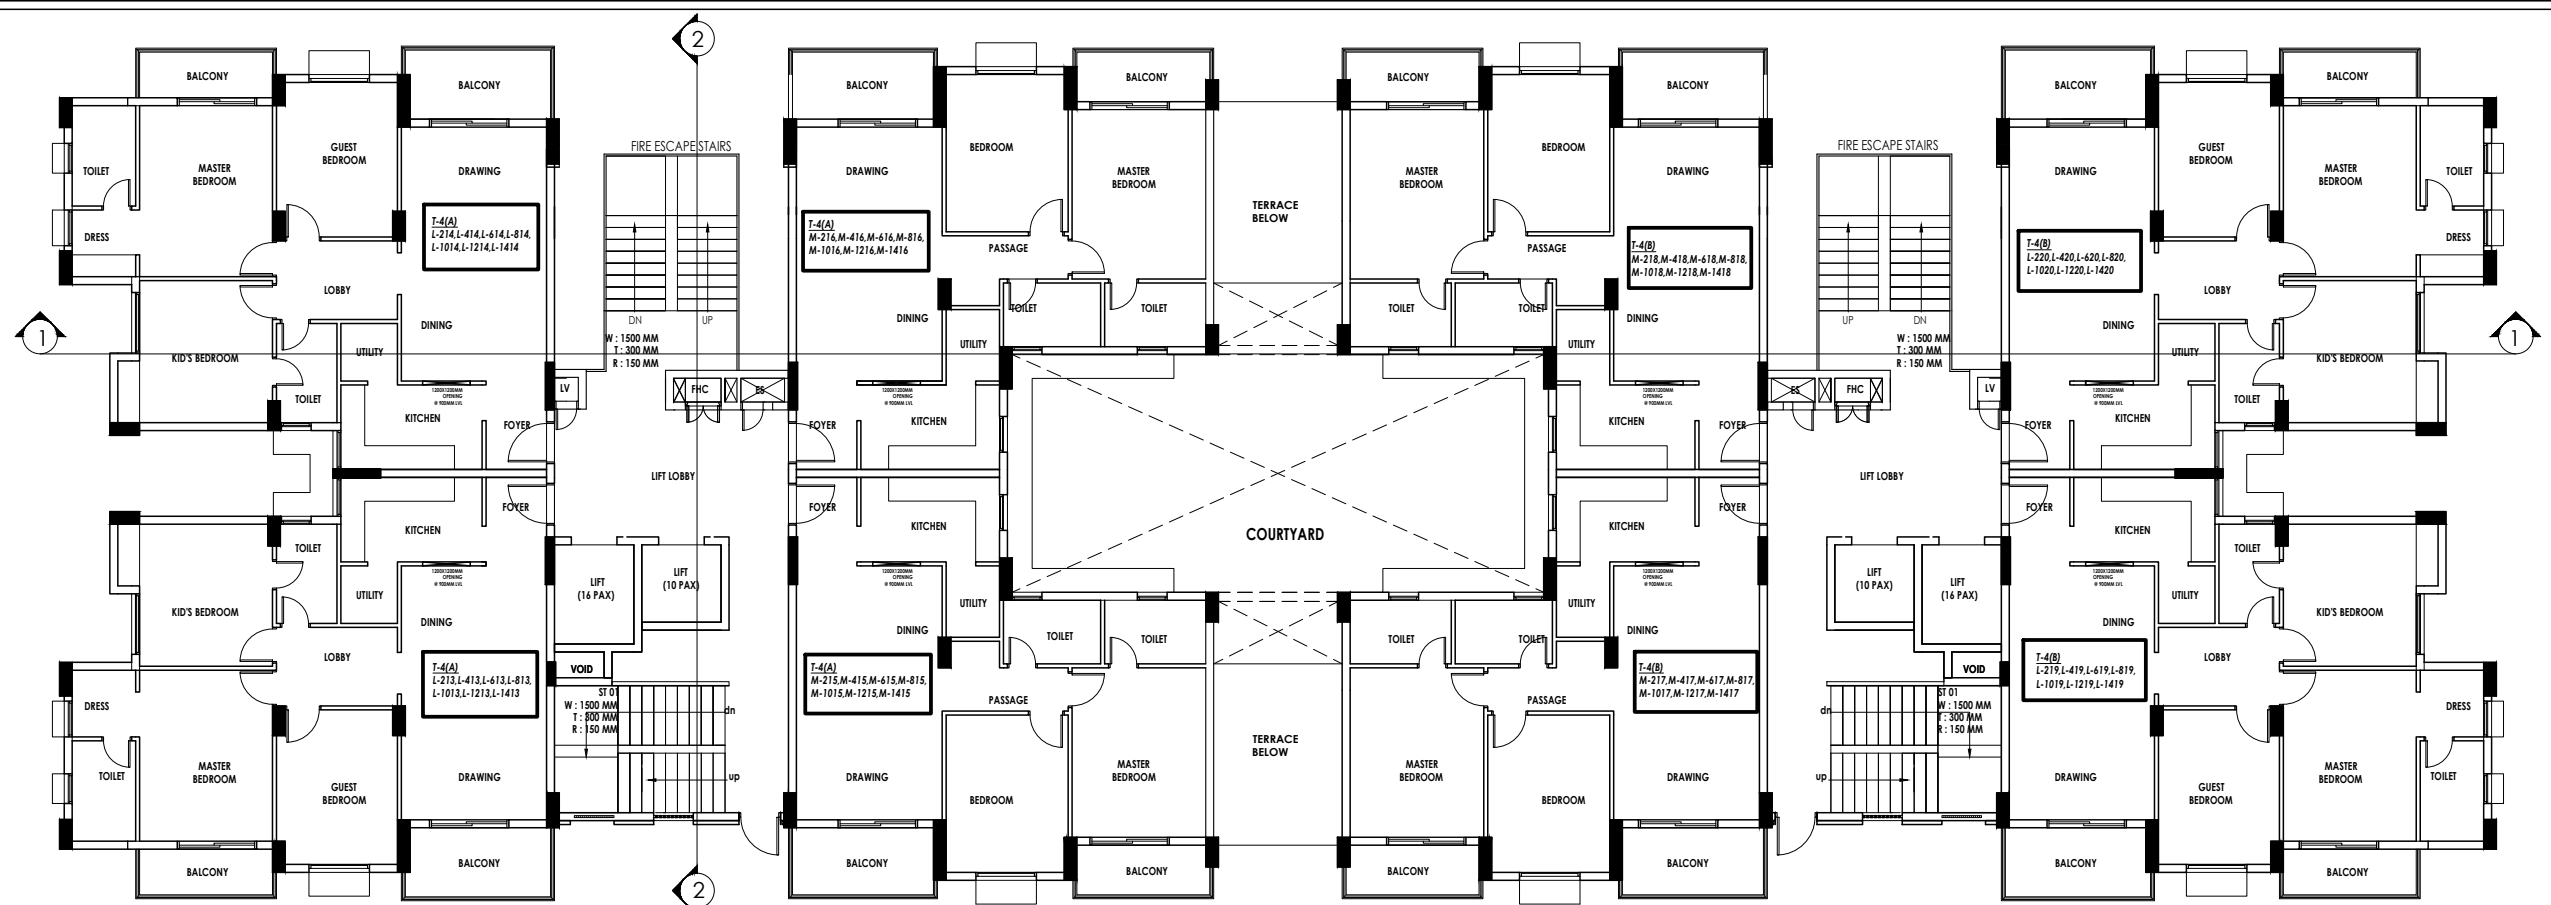

1ST FLOOR PLAN
(TYPE-1A TOWER NO. - T-04)

TOWER NO 4a & 4b - UNIT NUMBERING

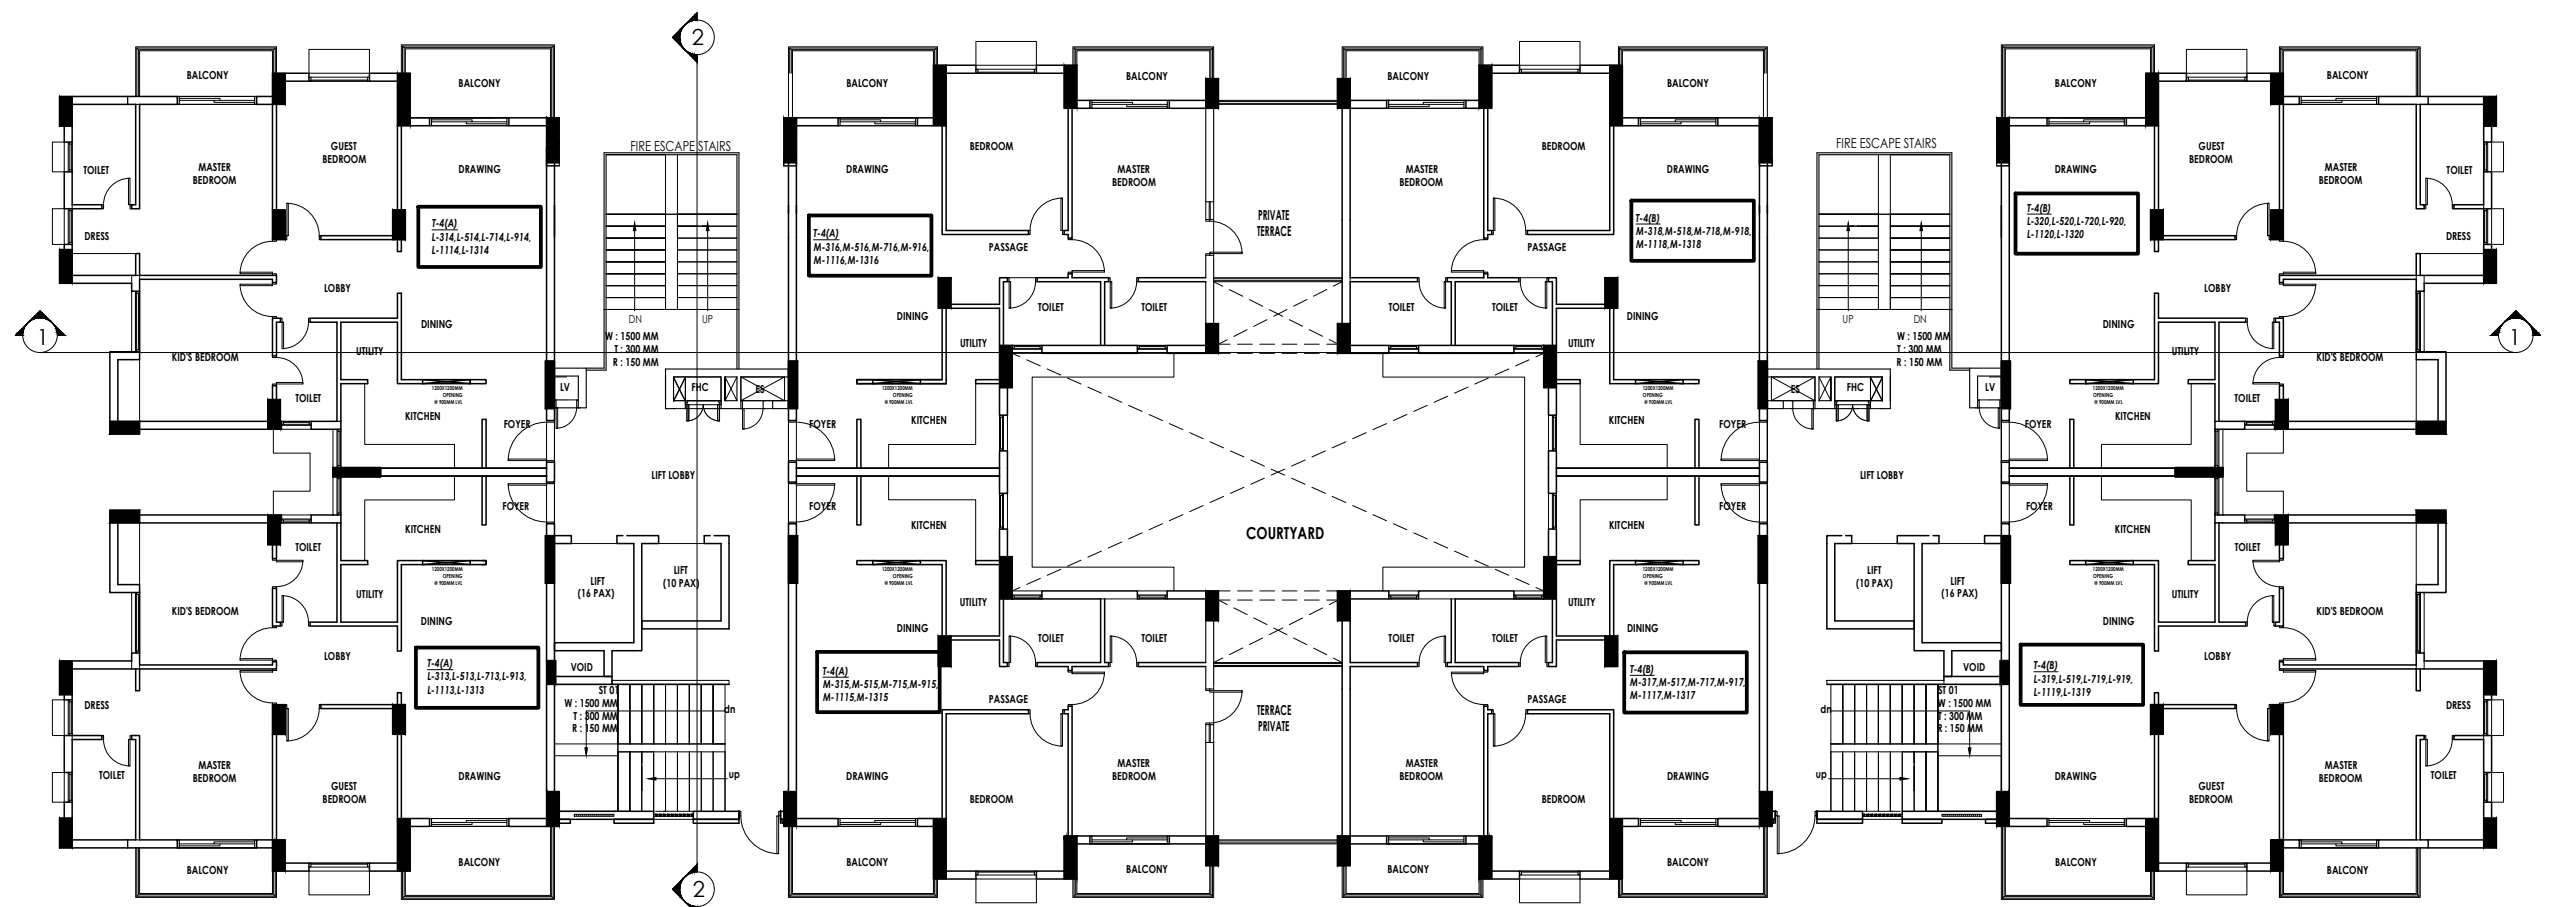

TOWER NO 4a & 4b - UNIT NUMBERING