
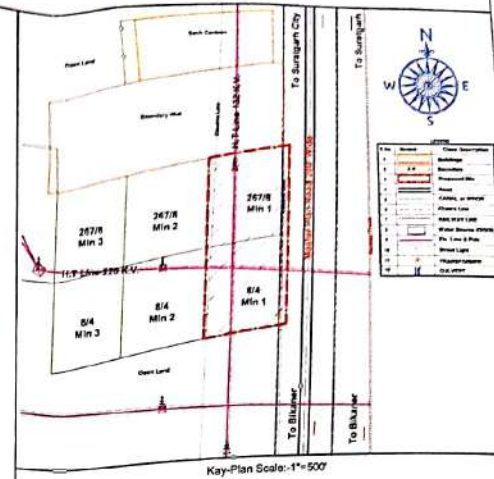


Lay-Out Plan Of Residential Colony "Ganpati Enclave" Khasra No. 267/8 Min 1(0.8855), 8/4 Min 1 (0.8855) Total=1.771Hectare Chak Tilawali At Tehsil. Suratgarh & Distt. Sri Ganganagar(Raj.)

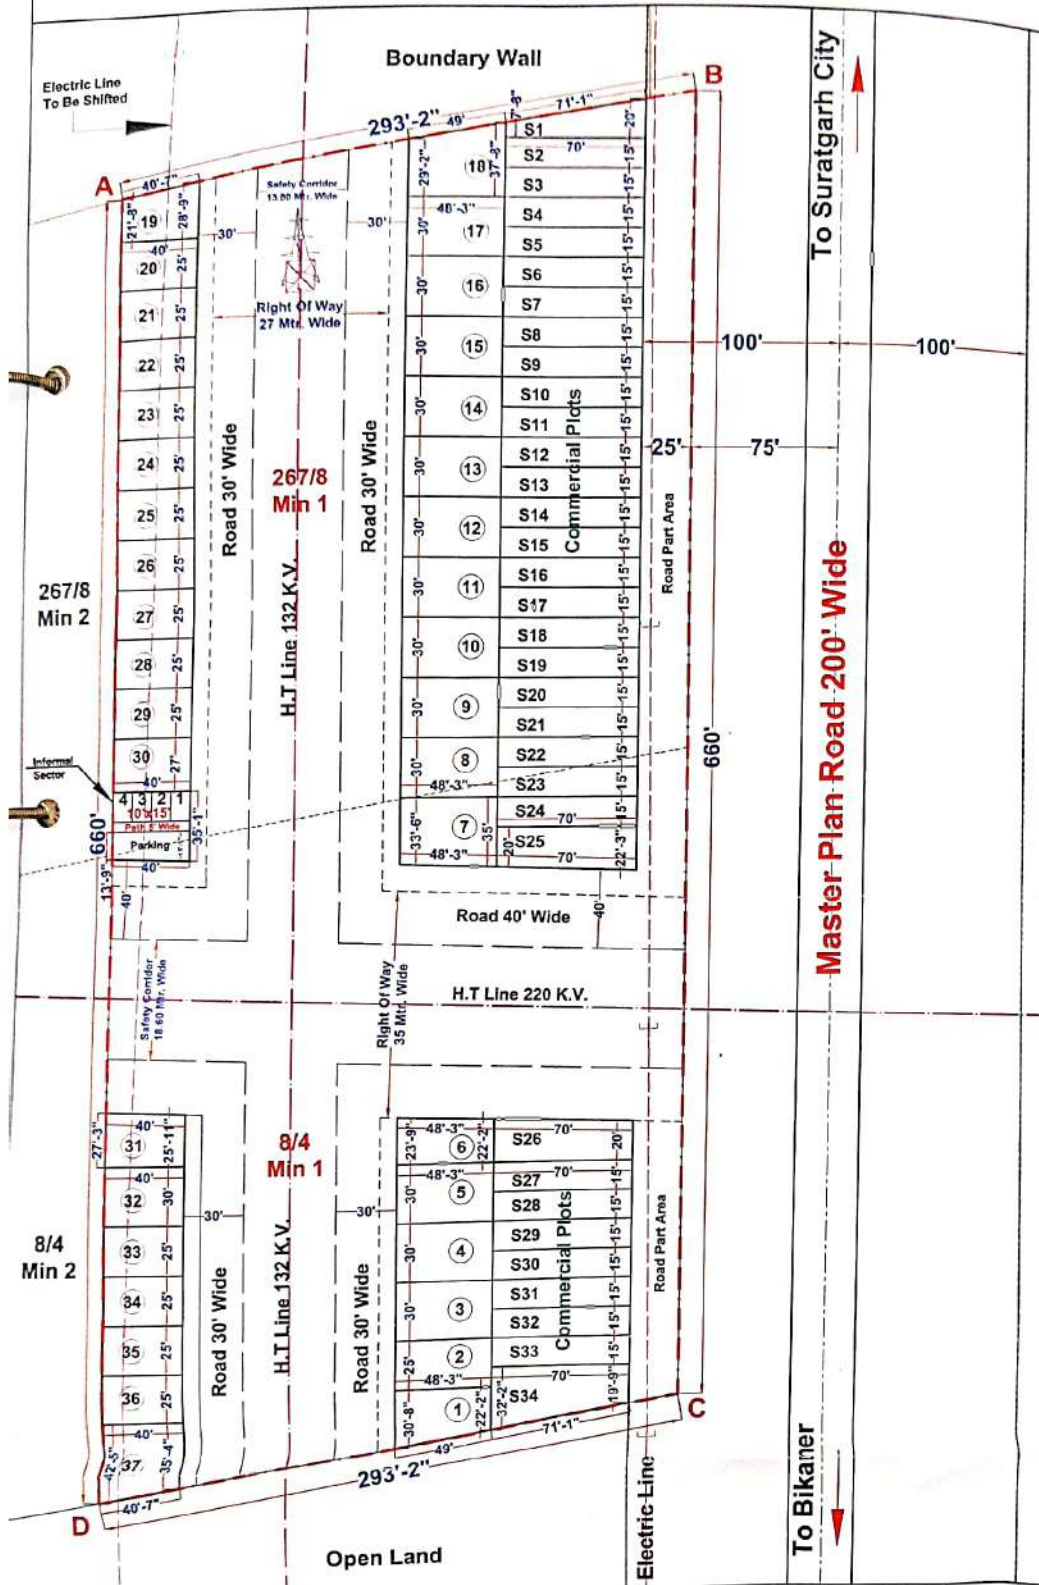

Area Analysis


Particular	Area(Sqft.)	%
Commercial	37240.80	19.54
Residential	45575.94	23.92
Informal Sector	1376.80	00.72
Roads & Safety Corridor	106381.46	55.82
Total Land	190575.00	100.00

Area Under H.t. Line:-81457.50 Sqft
42.74% Of Total Area

Handwritten signature
(रणधीर मीरवाल)
वरिष्ठ प्रारूपकार
नगरपालिका, सूरतगढ़

कार्यालय नगरपालिका सूरतगढ़
उत्तर से-आउट प्लान राजस्थान
टाउनशिप पॉलिसी 2024 (90A) के तहत
दिनांक 26/12/26 को स्वीकृत किया गया।

अभिशाषी अधिकारी
नगर पालिका, सूरतगढ़

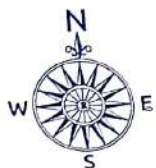

Owner's :- Mr. Lokesh Bansal S/o Mr. Ramprasad bansal

Owner's Land:-190575.00 Sqft. Or 17710.00 Sqmt.Or 1.771 Hectare

Lay-Out Plan Scale:-1"=70'
Of A-3 Paper Size