

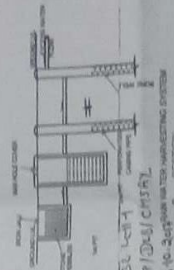


PROPOSED LAY - OUT PLAN OF RESIDENTIAL SCHEME UNDER CHIEF MINISTER'S JAN AWAS YOJANA- 2015 PROVISION 38 PLOTTED DEVELOPMENT OF AFFORDABLE HOUSES BY PRIVATE DEVELOPER ON PRIVATE LAND IN PARTNERSHIP SITUATED AT KILLA NO -14,17,15(17' x 165'),16(17' x 165') SQUARE NO.13 STONE NO.1661/404 CHAK 11AM RAWATSAR TEH RAWATSAR

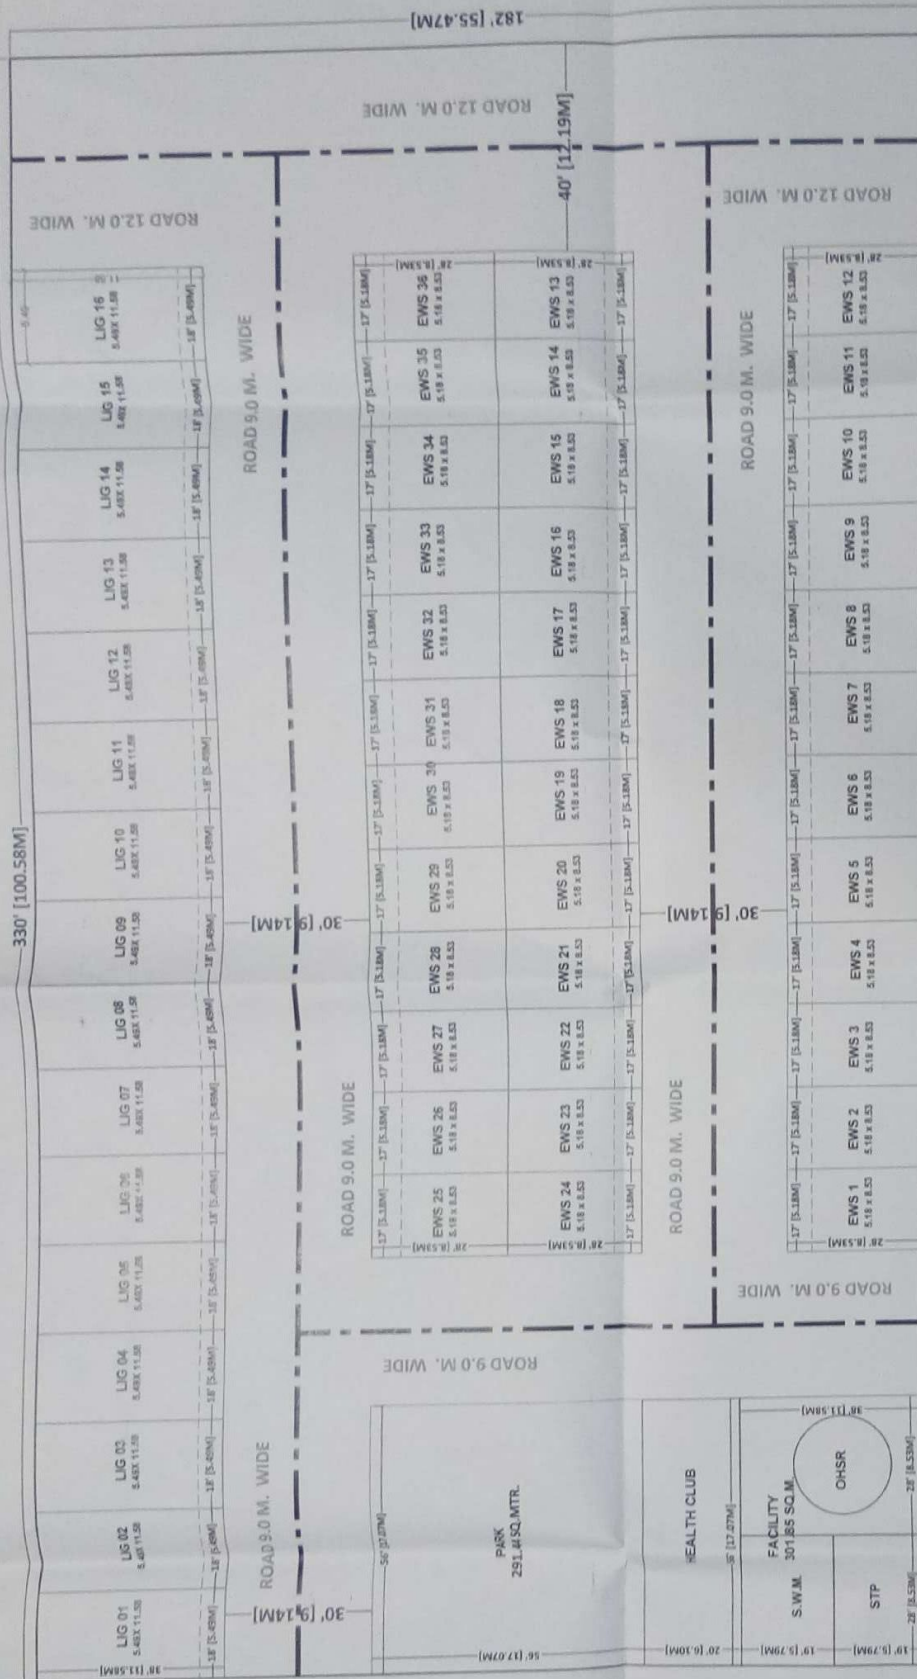

TOTAL SITE AREA
RESIDENTIAL AREA
GREEN AREA
FACILITY AREA
ROAD AREA
NO OF EWS PLOTS
AREA FOR EWS PLOT
AREA FOR LIG PLOT
REQUIRED PARKING LIG
REQUIRED PARKING EWS
TOTAL PARKING

5591.78 SQ. MTR. (100.00%)
 2609.24 SQ. MTR. (46.74%)
 231.44 SQ. MTR. (5.22%)
 307.85 SQ. MTR. (5.40%)
 2379.18 SQ. MTR. (42.62%)
 36
 16
 44.23 SQ. M. (11.14%)
 32 X 2 = 64
 72 X 1 = 72
 = 136

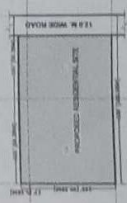

DRAWING TITLE
SITE LAYOUT PLAN

PROJECT TITLE

CITY HEIGHTS

SCALE

DATE

BY

CHECKED

APPROVED





















KEY PLAN:-