


SCALE :- 1" = 40' FEET

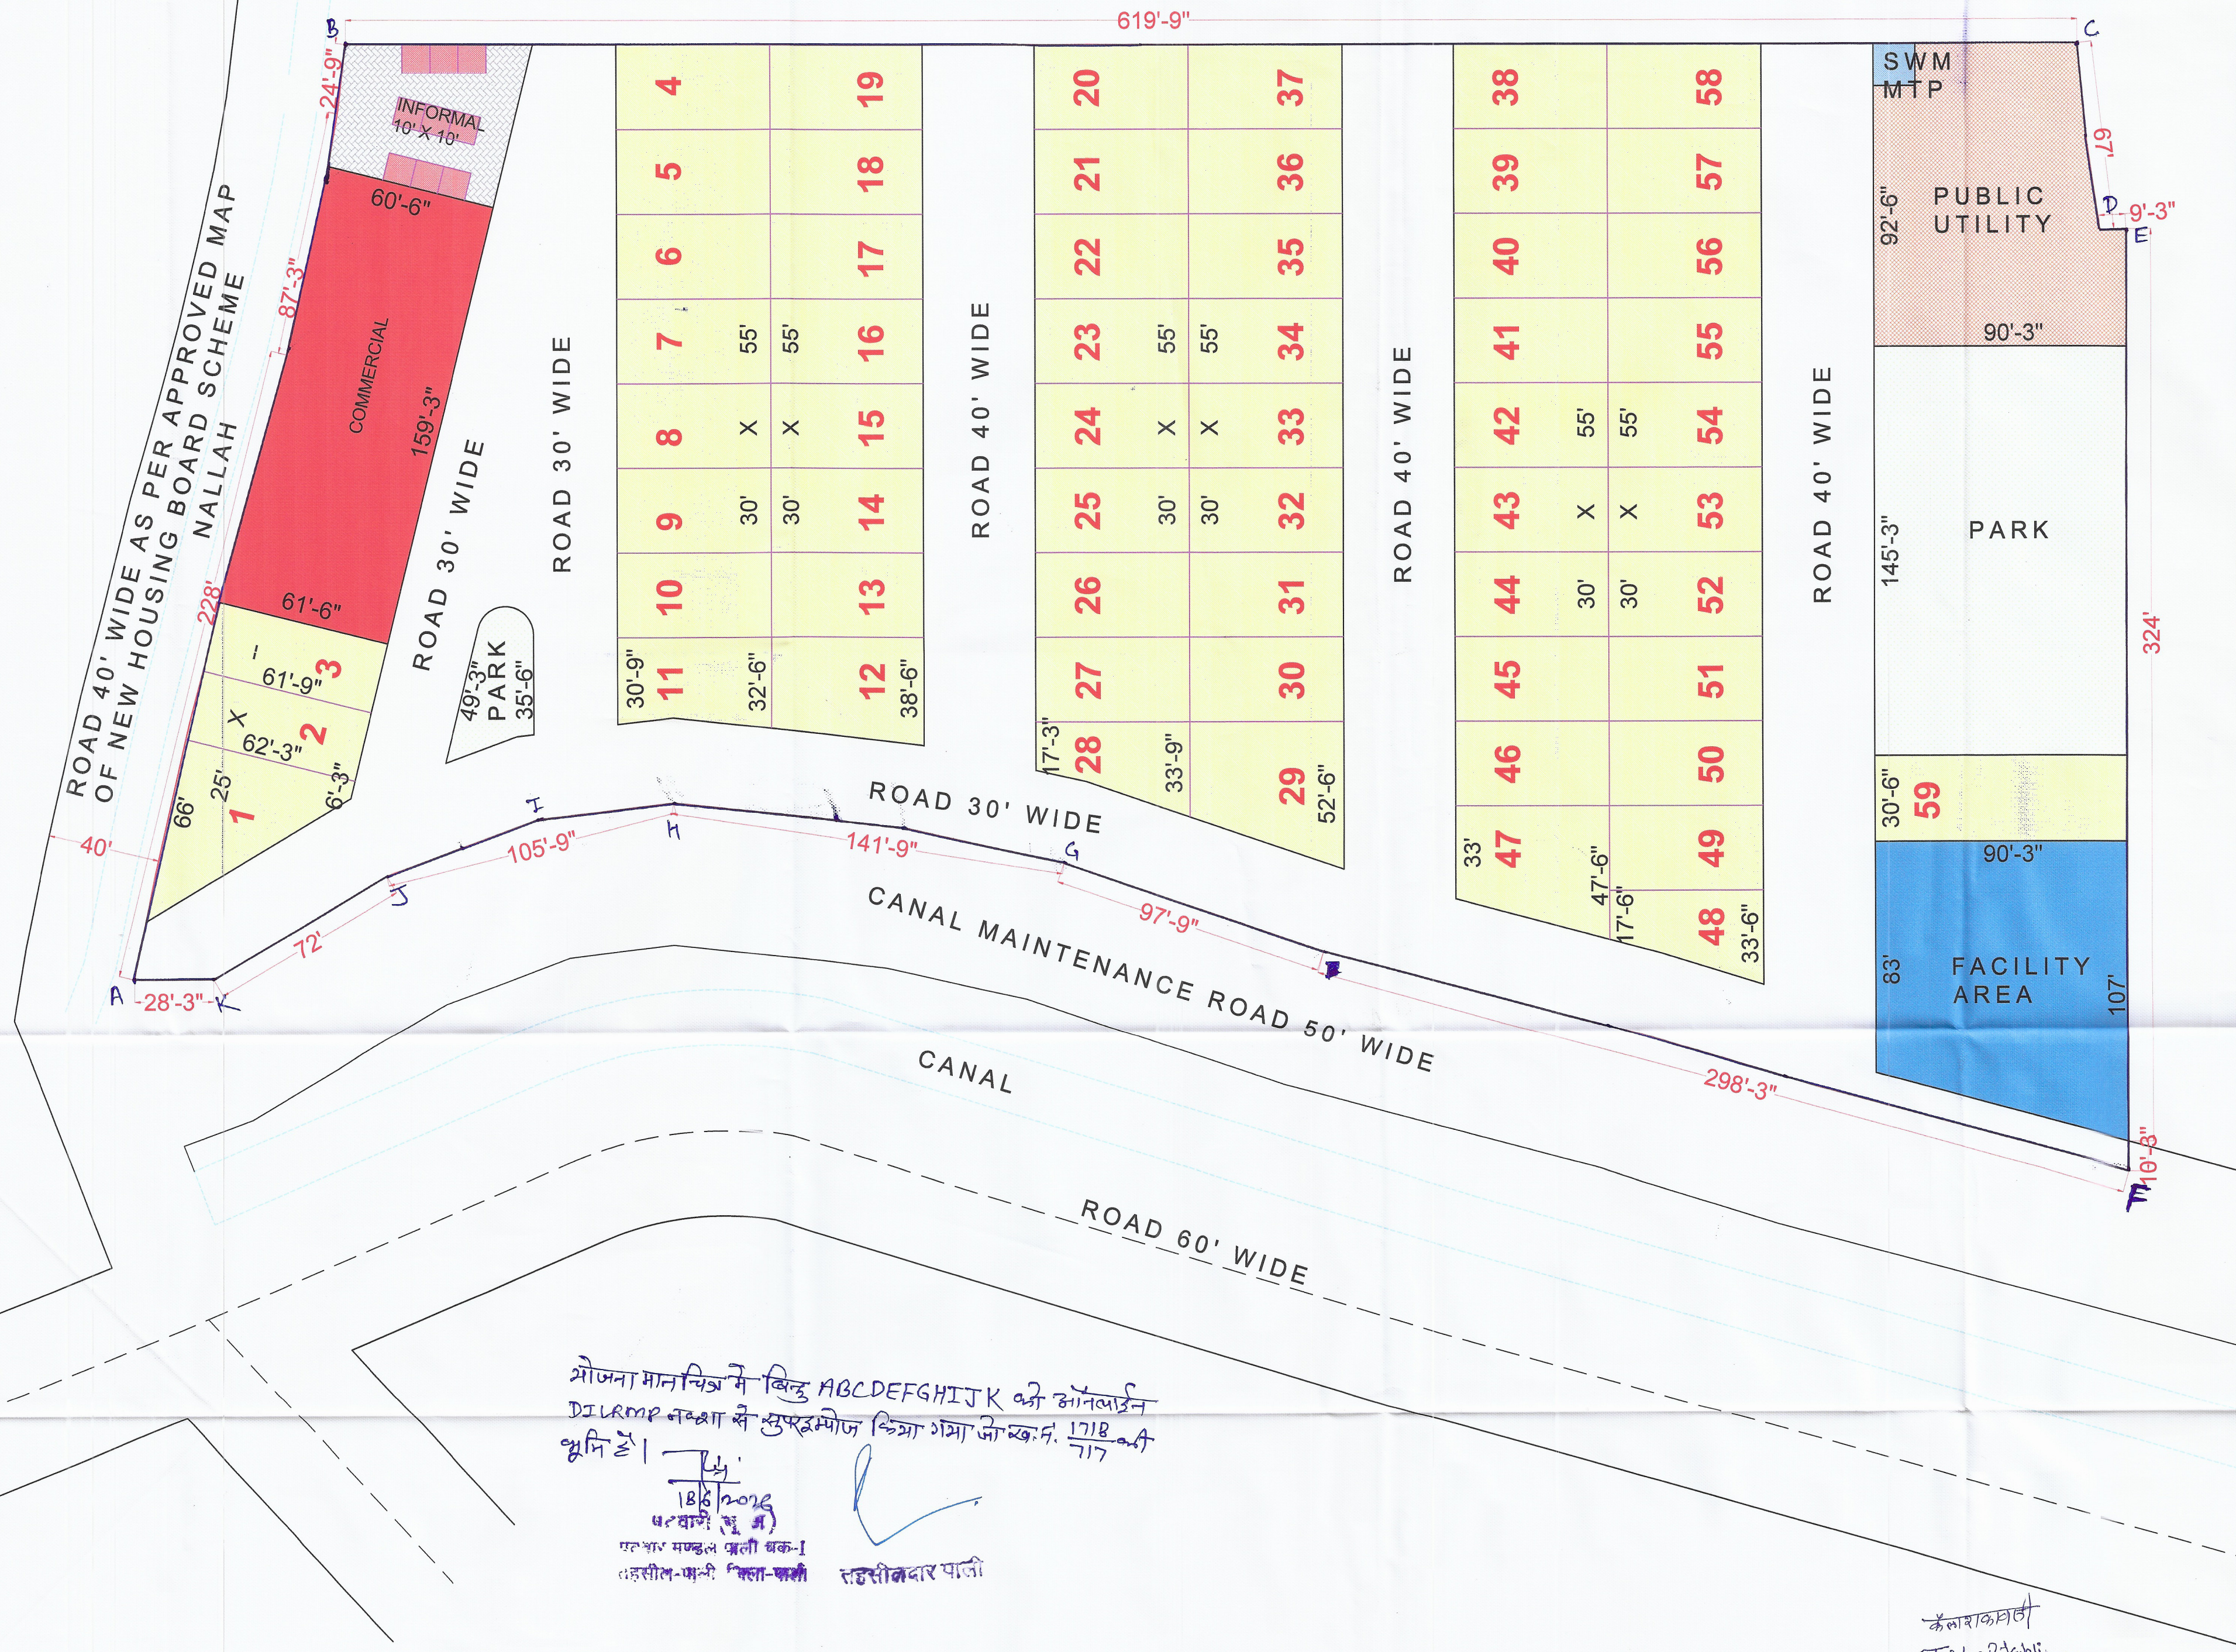

AREA ANALYSIS :-			
SR. NO.	DESCRIPTION	AREA SQ. MTR.	PERCENTS
1	RESIDENTIAL	9279.67	46.79
2	COMMERCIAL	890.12	04.49
3	INFORMAL	299.61	01.51
4	ROAD	6351.84	32.03
5	PARK	1393.59	07.03
6	FACILITY AREA	797.00	04.02
7	PUBLIC UTILITY	796.77	04.02
8	SWM,MTP	20.90	00.11
TOTAL		19829.50	100.00

LAYOUT PLAN IS APPROVED AS PER DECISION TAKEN IN
LAYOUT PLAN COMMITTEE MEETING DATED 23.06.2016

29/06/22

उप नगर निर्देशक
नगर पिकायत ब्याज, पाली


सचिव
नगर विकास न्यास, पाली

कलाशकलाश
Jai Lal P. Kabi
Gini'sh Kabi
APPLICANT'S SIGNATURE