




GROUND FLOOR PLAN

M/s MAA HEIGHTS M/s MAA HEIGHTS
Partner Partner

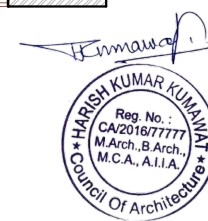

Area Sheet - 4C MACHEDA, C-714,715, Jaipur

Flat No.	Type	Carpet Area (SqFt)	Builtup Area (SqFt)
101	2 BHK	571	677
102	3 BHK	793	959
103	2 BHK	545	621
104	3 BHK	859	1000
105	3 BHK	807	964

PROJECT

PROPOSED RESIDENTIAL
BUILDING AT PLOT NO. C-714 &
C-715,
4C, MACHEDA, JAIPUR

ARCHITECT

WIDEFRADE DESIGNS

ARCHITECTS. ENGINEERS. INTERIOR DESIGNERS.
B-22, GROUND FLOOR, GANESH MARG, BAPU NAGAR,
NEAR JAIN TEMPLE, JAIPUR-302015
Ph : +91141 4820461
Mob : +91 9413042673/+91 9928894029
E-Mail : wideframedesigns@gmail.com

TYPICAL FLOOR PROPOSAL PLAN

PRESENTATION DRAWING

SH.NO. DATE : 25-11-2024
01 SCALE:




NOTE

THIS DRAWING IS THE SOLE PROPERTY OF SURYA PRAKASH DESIGN STUDIO AND IS NOT TO BE COPIED, USED OR REPRODUCED FOR ANY PURPOSE OTHER THAN FOR WHICH IT HAS BEEN LOANED.

FILE PATH

SPDS/2024/11

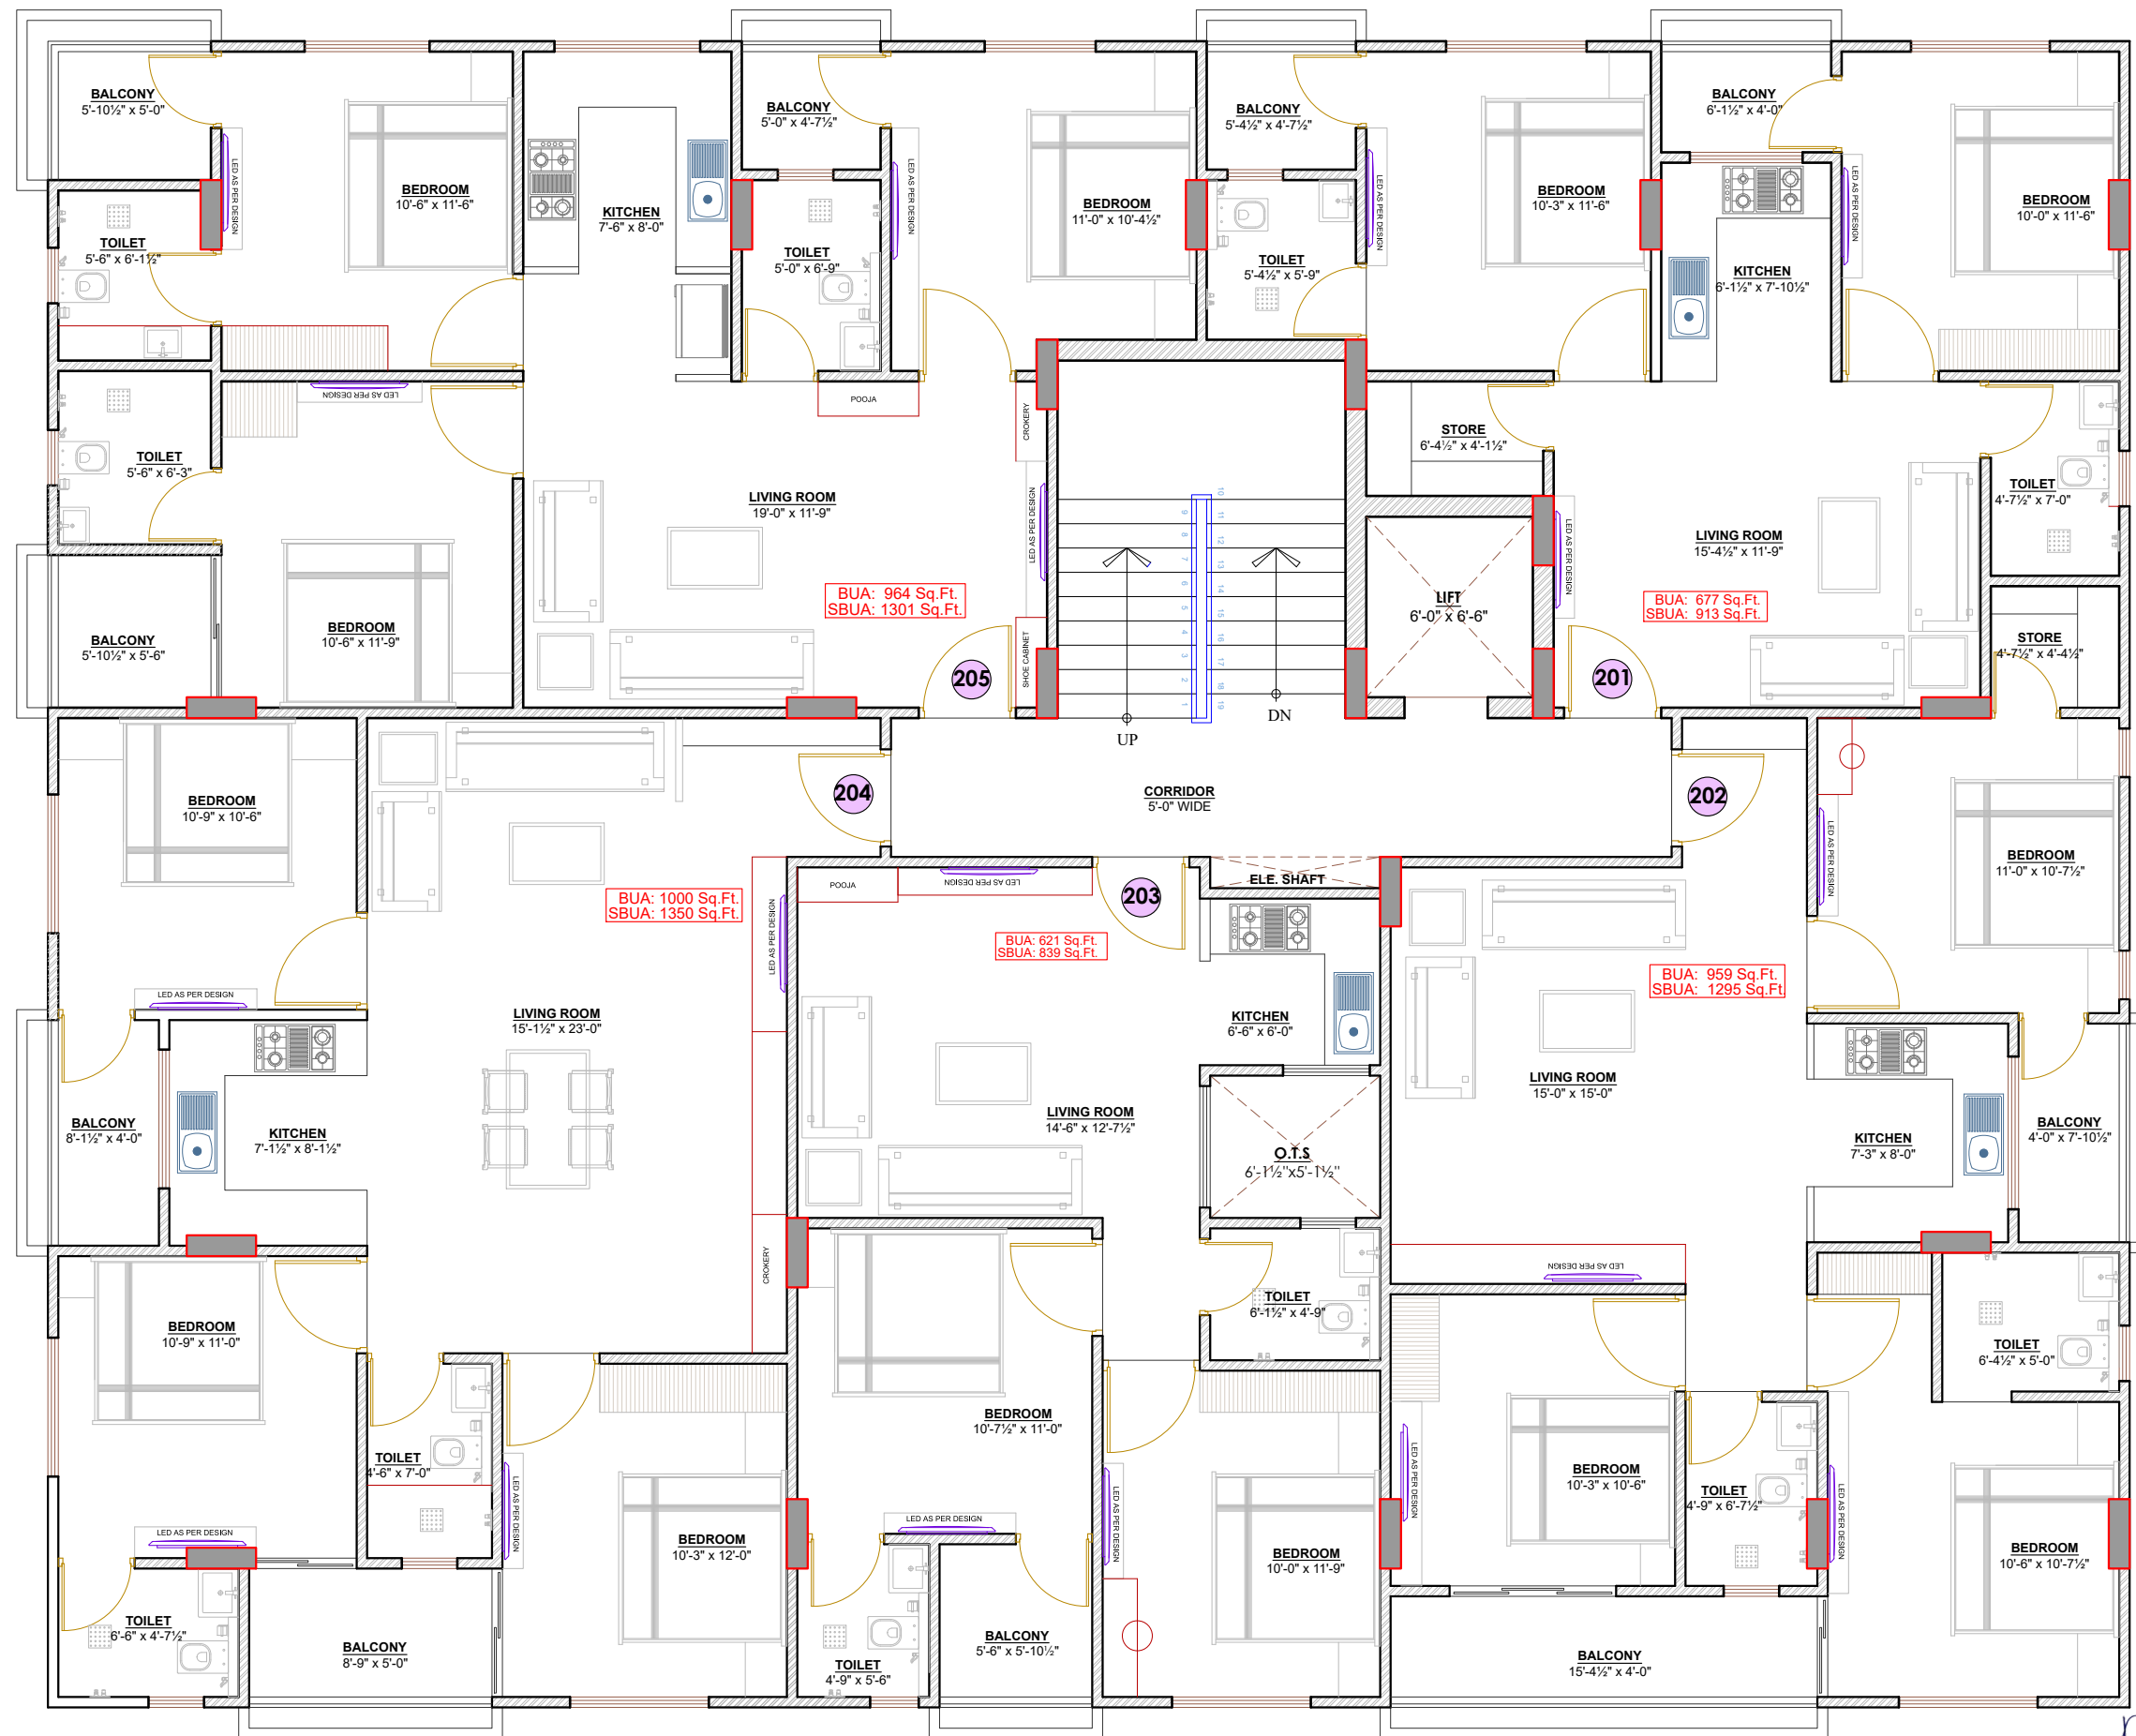

FIRST FLOOR PLAN

M/s MAA HEIGHTS M/s MAA HEIGHTS
Partner Partner



Area Sheet - 4C MACHEDA, C-714,715, Jaipur

Flat No.	Type	Carpet Area (SqFt)	Builtup Area (SqFt)
201	2 BHK	571	677
202	3 BHK	793	959
203	2 BHK	545	621
204	3 BHK	859	1000
205	3 BHK	807	964

PROJECT

PROPOSED RESIDENTIAL
BUILDING AT PLOT NO. C-714 &
C-715,
4C, MACHEDA, JAIPUR

ARCHITECT

WIDEFRADE DESIGNS

ARCHITECTS. ENGINEERS. INTERIOR DESIGNERS.
B-22, GROUND FLOOR, GANESH MARG, BAPU NAGAR,
NEAR JAIN TEMPLE, JAIPUR-302015

Ph : +91141 4820461

Mob : +91 9413042673/+91 9928894029

E-Mail : wideframedesigns@gmail.com

TYPICAL FLOOR PROPOSAL PLAN

PRESENTATION DRAWING

SH.NO. DATE : 25-11-2024

02

SCALE:




NOTE

THIS DRAWING IS THE SOLE PROPERTY OF SURYA PRAKASH DESIGN STUDIO AND IS NOT TO BE COPIED, USED OR REPRODUCED FOR ANY PURPOSE OTHER THAN FOR WHICH IT HAS BEEN LOANED.


FILE PATH

SPDS/2024/11

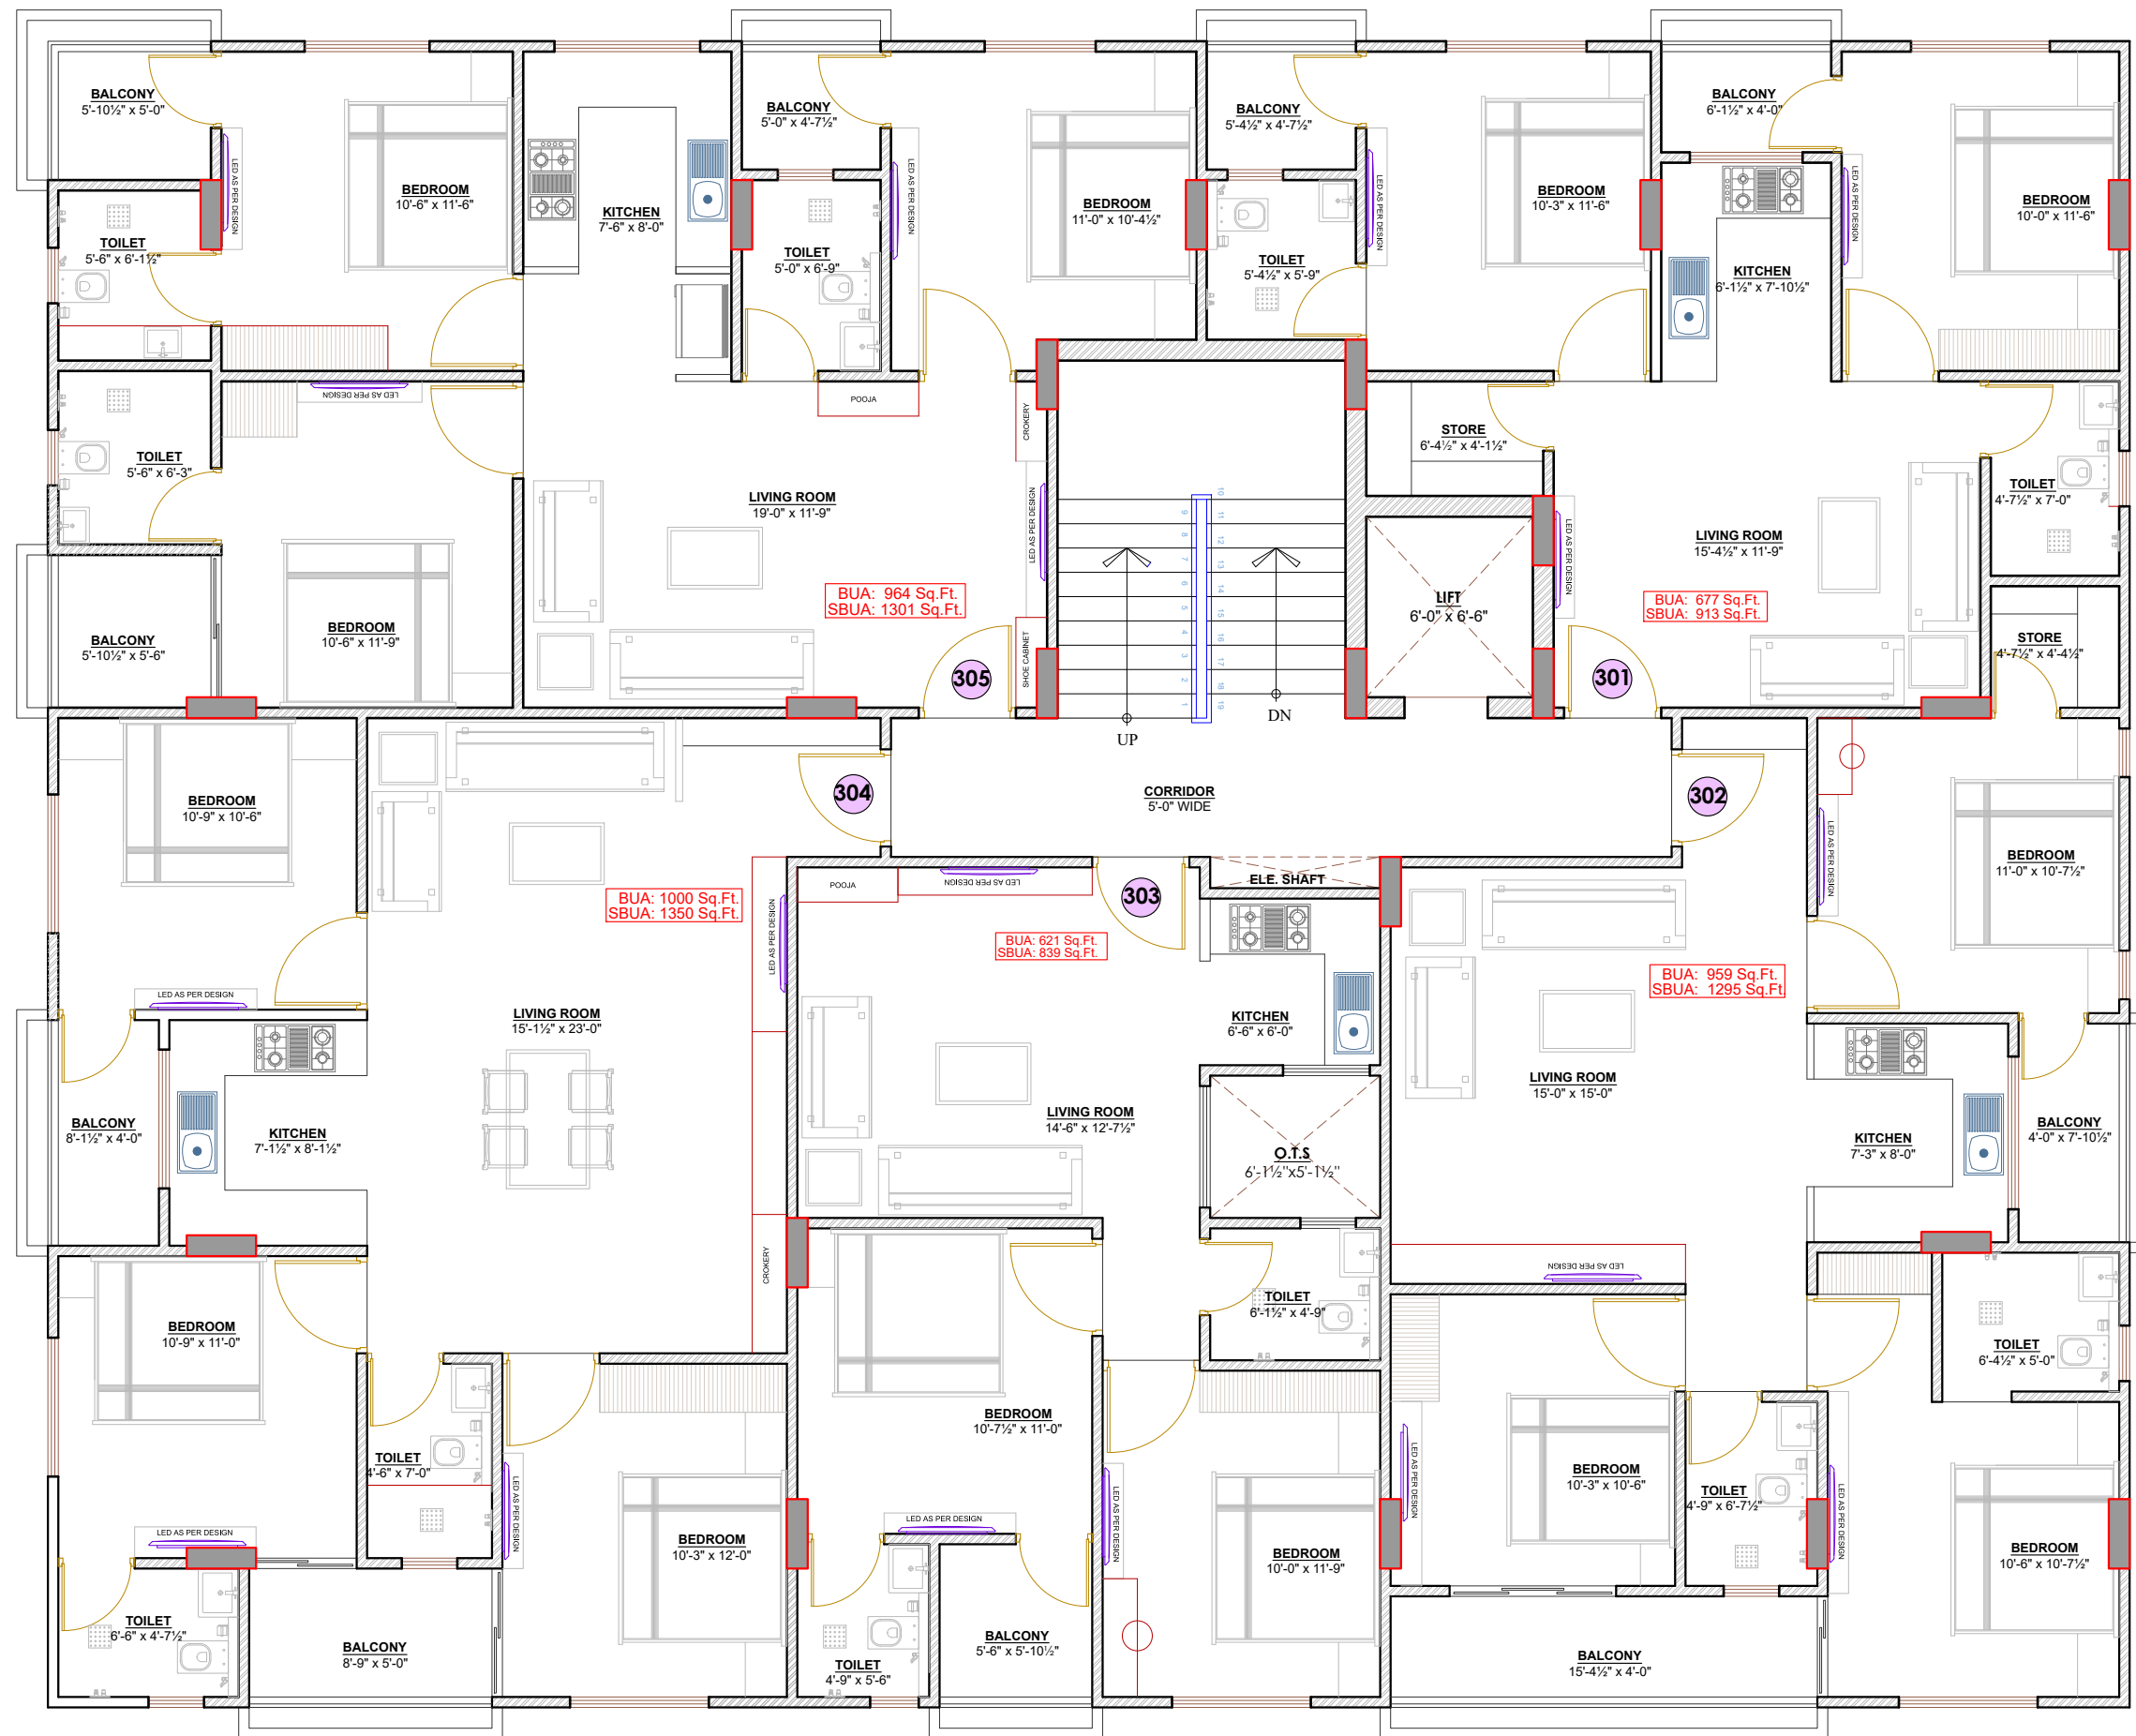

SECOND FLOOR PLAN

M/s MAA HEIGHTS M/s MAA HEIGHTS
Partner Partner

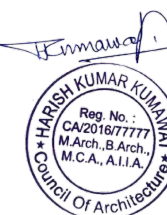

Area Sheet - 4C MACHEDA, C-714,715, Jaipur

Flat No.	Type	Carpet Area (SqFt)	Builtup Area (SqFt)
301	2 BHK	571	677
302	3 BHK	793	959
303	2 BHK	545	621
304	3 BHK	859	1000
305	3 BHK	807	964

PROJECT

PROPOSED RESIDENTIAL
BUILDING AT PLOT NO. C-714 &
C-715,
4C, MACHEDA, JAIPUR

ARCHITECT

WIDEFRADE DESIGNS

ARCHITECTS. ENGINEERS. INTERIOR DESIGNERS.
B-22, GROUND FLOOR, GANESH MARG, BAPU NAGAR,
NEAR JAIN TEMPLE, JAIPUR-302015

Ph : +91141 4820461

Mob : +91 9413042673/+91 9928894029

E-Mail : wideframedesigns@gmail.com

TYPICAL FLOOR PROPOSAL PLAN

PRESENTATION DRAWING

SH.NO. DATE : 25-11-2024

03

SCALE:




NOTE

THIS DRAWING IS THE SOLE PROPERTY OF SURYA PRAKASH DESIGN STUDIO AND IS NOT TO BE COPIED, USED OR REPRODUCED FOR ANY PURPOSE OTHER THAN FOR WHICH IT HAS BEEN LOANED.

FILE PATH

SPDS/2024/11

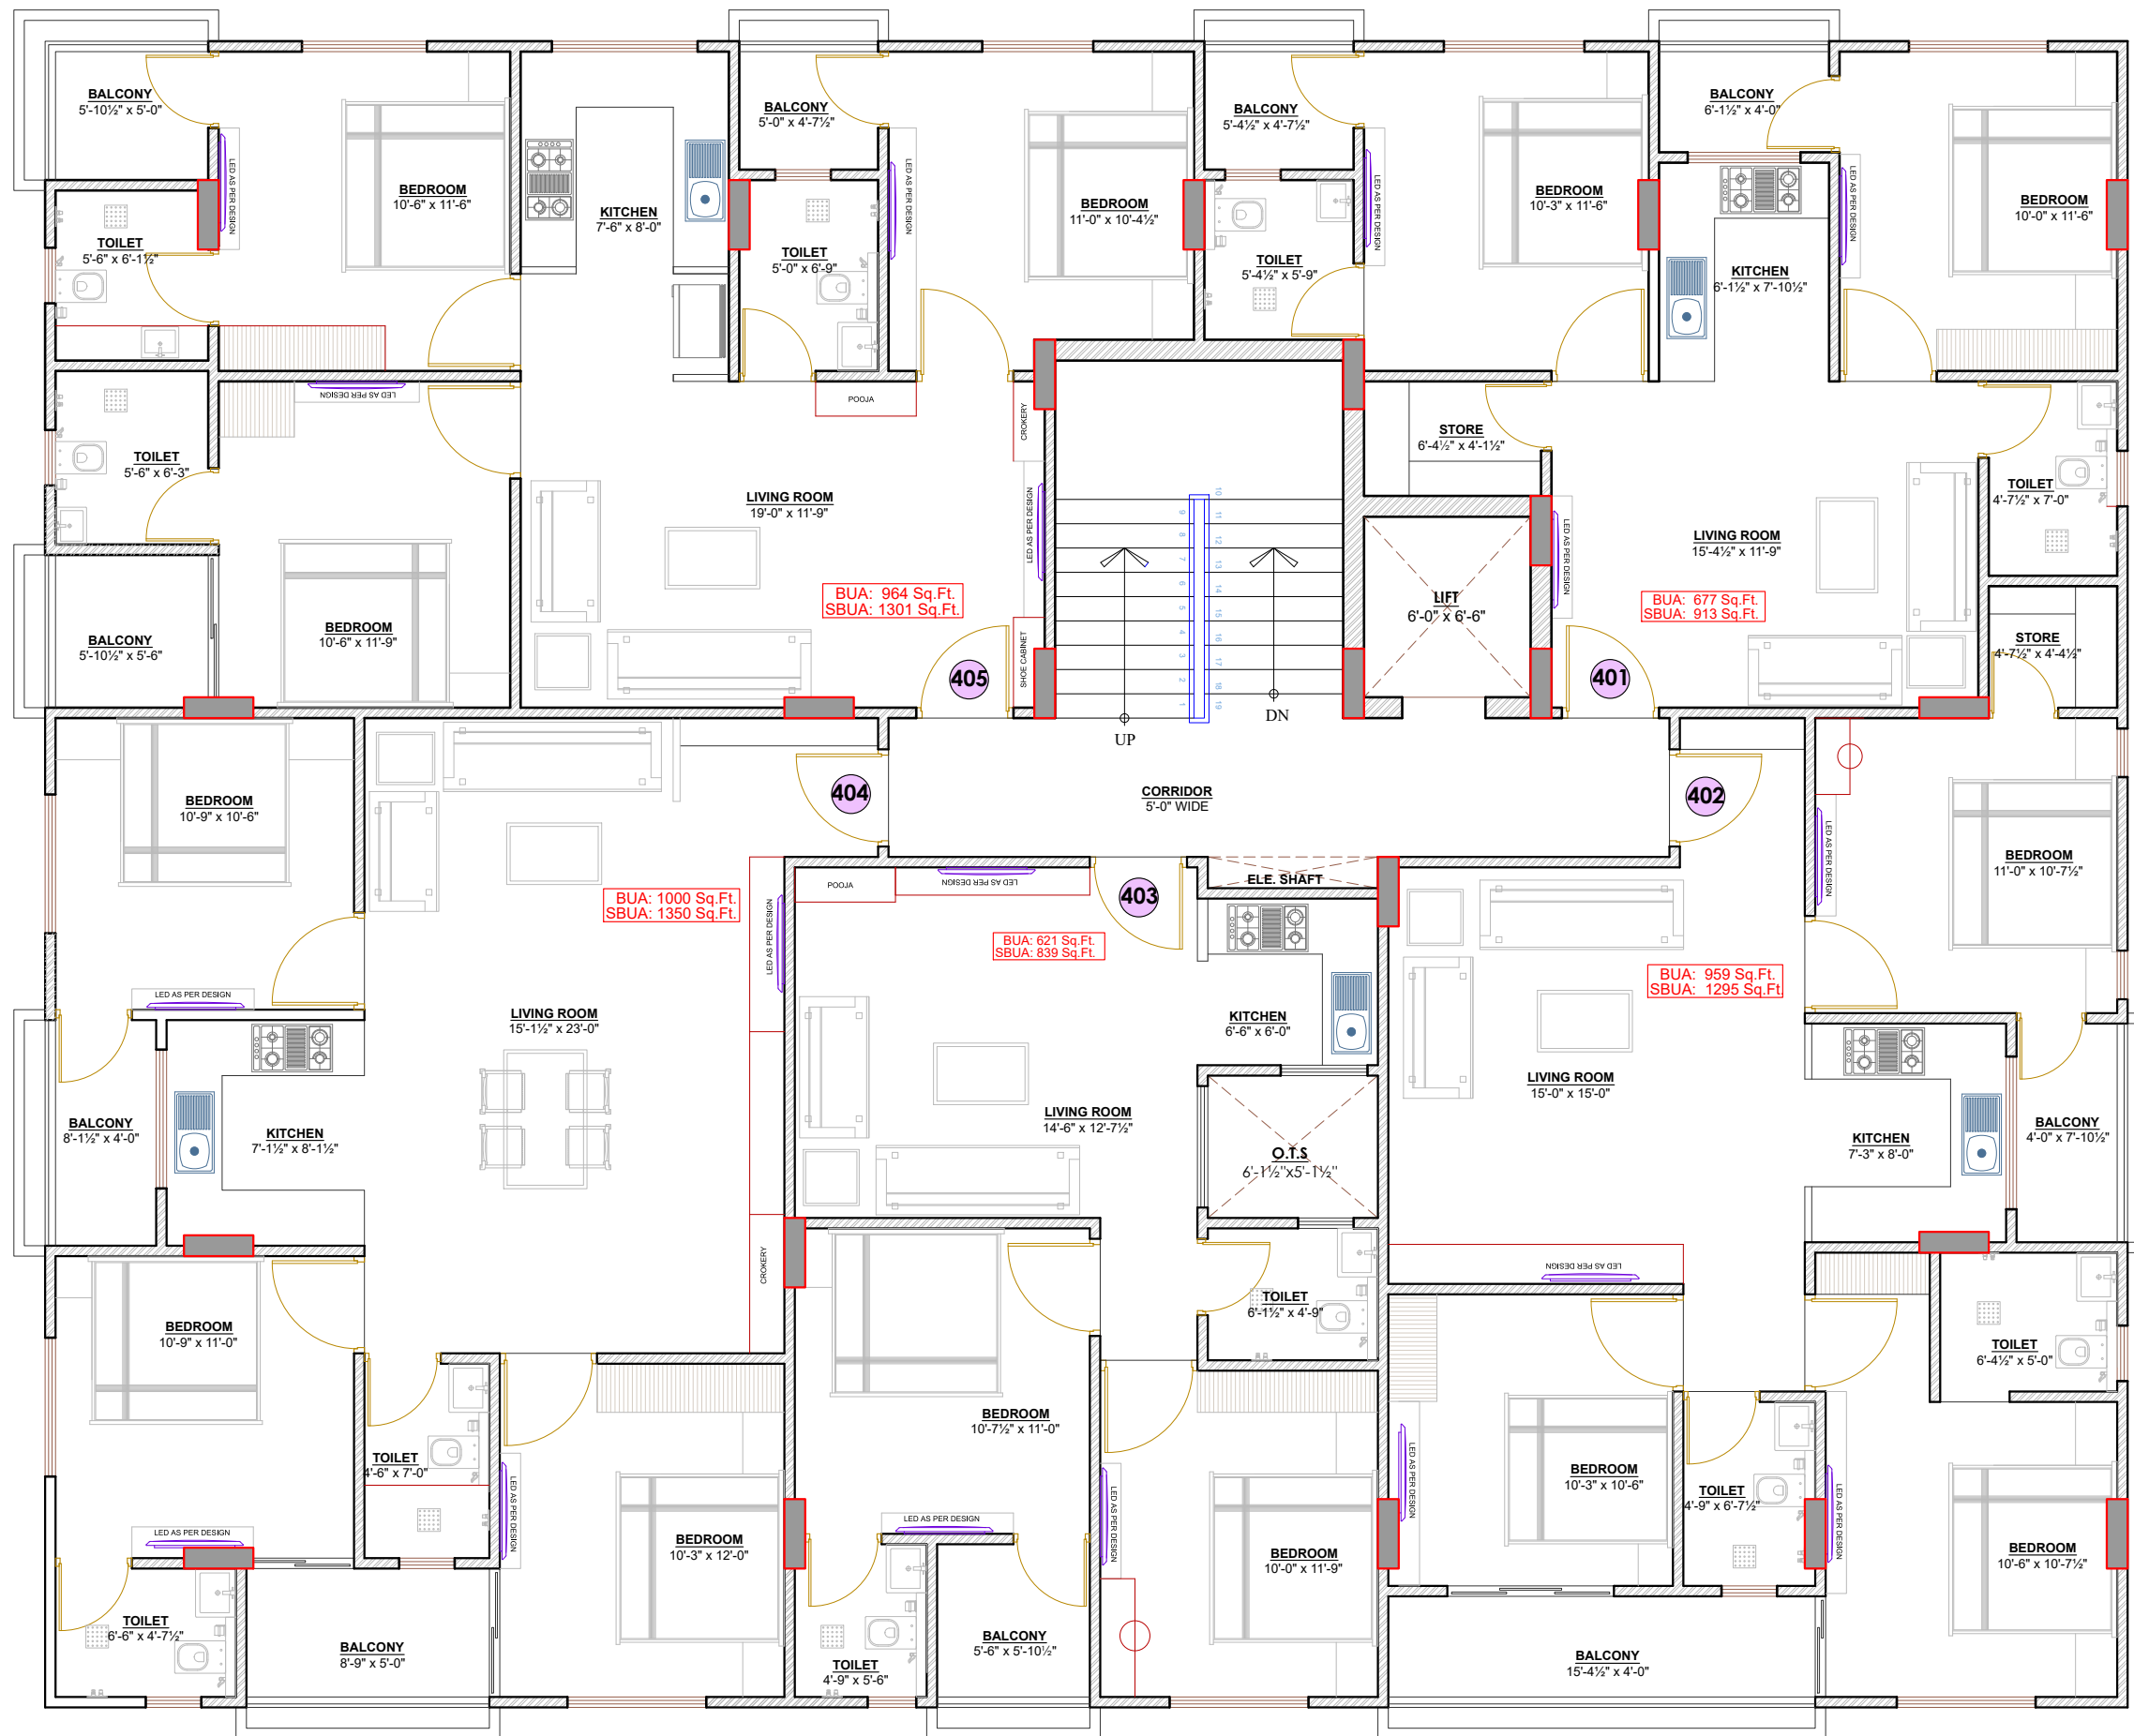

THIRD FLOOR PLAN

M/s MAA HEIGHTS M/s MAA HEIGHTS
Partner Partner



Area Sheet - 4C MACHEDA,
C-714,715, Jaipur

Flat No.	Type	Carpet Area (SqFt)	Builtup Area (SqFt)
401	2 BHK	571	677
402	3 BHK	793	959
403	2 BHK	545	621
404	3 BHK	859	1000
405	3 BHK	807	964

PROJECT

PROPOSED RESIDENTIAL
BUILDING AT PLOT NO. C-714 &
C-715,
4C, MACHEDA, JAIPUR

ARCHITECT

WIDEFRADE DESIGNS

ARCHITECTS. ENGINEERS. INTERIOR DESIGNERS.
B-22, GROUND FLOOR, GANESH MARG, BAPU NAGAR,
NEAR JAIN TEMPLE, JAIPUR-302015
Ph : +91141 4820461
Mob : +91 9413042673/+91 9928894029
E-Mail : wideframedesigns@gmail.com

TYPICAL FLOOR
PROPOSAL PLAN

PRESENTATION DRAWING

SH.NO. DATE : 25-11-2024

04 SCALE:




NOTE

THIS DRAWING IS THE SOLE PROPERTY OF SURYA PRAKASH DESIGN STUDIO AND IS NOT TO BE COPIED, USED OR REPRODUCED FOR ANY PURPOSE OTHER THAN FOR WHICH IT HAS BEEN LOANED.

FILE PATH

SPDS/2024/11

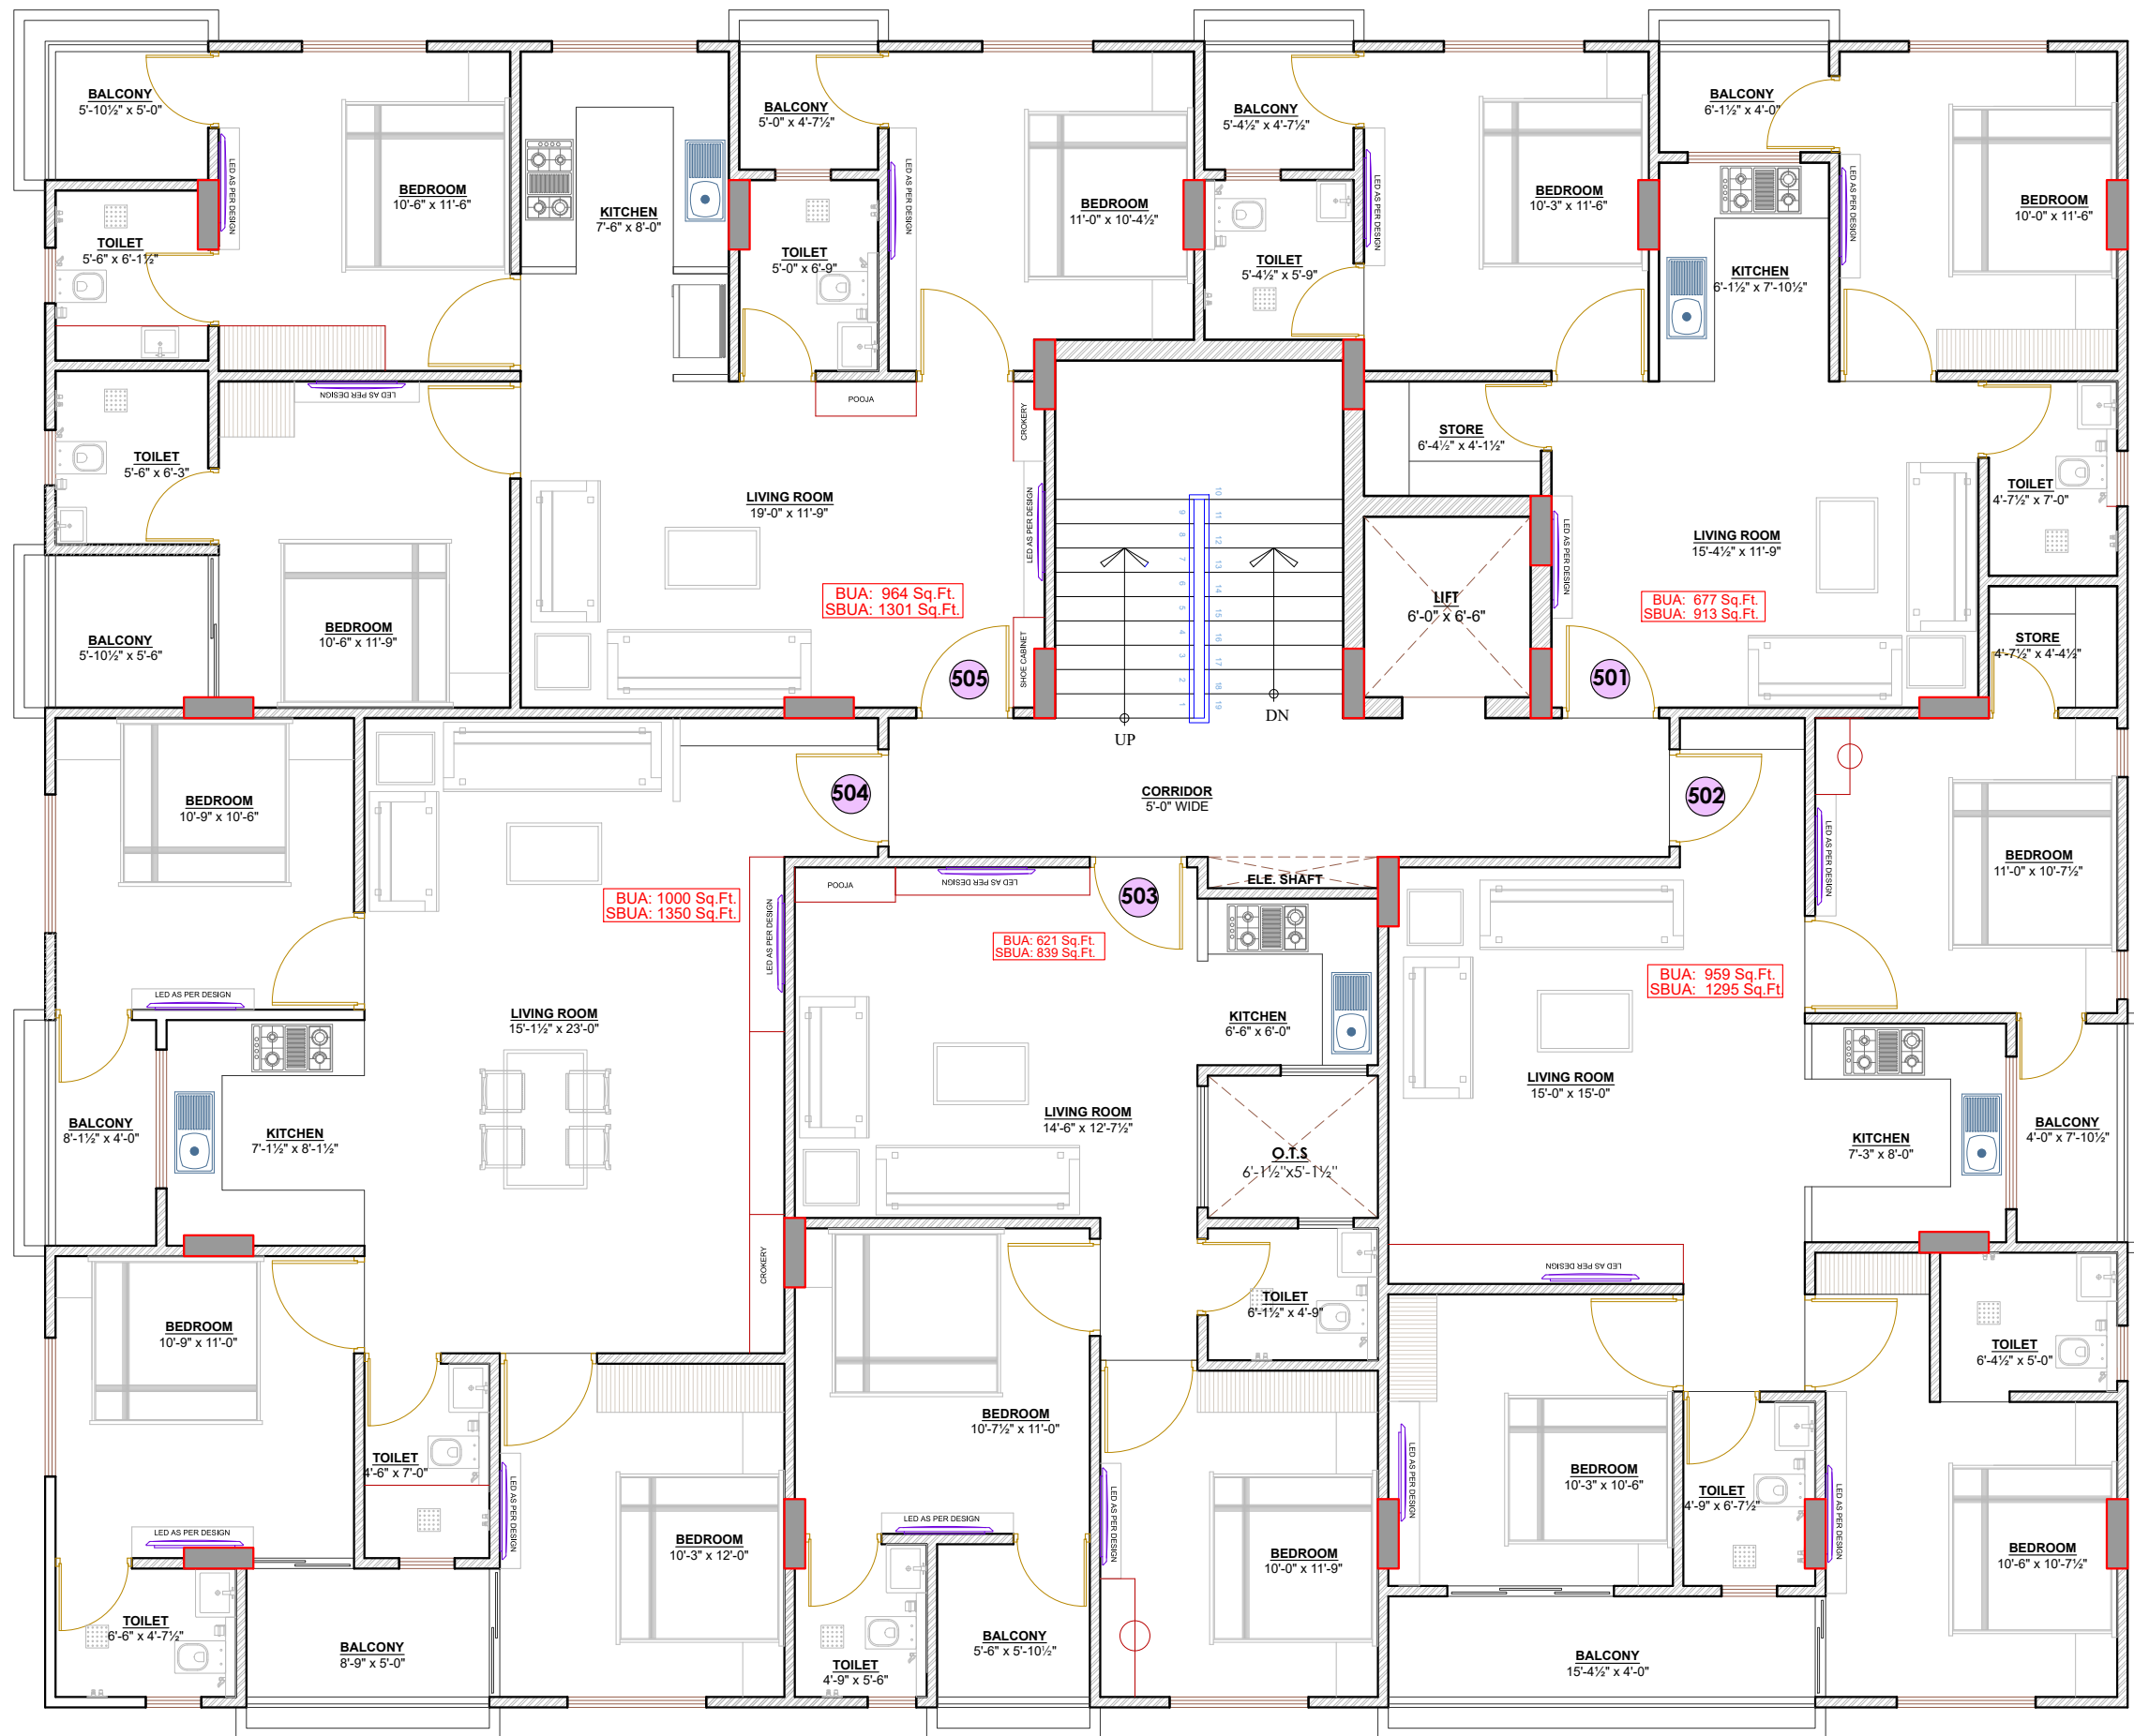

FOURTH FLOOR PLAN

M/s MAA HEIGHTS M/s MAA HEIGHTS
Partner Partner



Area Sheet - 4C MACHEDA, C-714,715, Jaipur			
Flat No.	Type	Carpet Area (SqFt)	Builtup Area (SqFt)
501	2 BHK	571	677
502	3 BHK	793	959
503	2 BHK	545	621
504	3 BHK	859	1000
505	3 BHK	807	964

PROJECT

PROPOSED RESIDENTIAL
BUILDING AT PLOT NO. C-714 &
C-715,
4C, MACHEDA, JAIPUR

ARCHITECT

WIDEFRADE DESIGNS
ARCHITECTS. ENGINEERS. INTERIOR DESIGNERS.
B-22, GROUND FLOOR, GANESH MARG, BAPU NAGAR,
NEAR JAIN TEMPLE, JAIPUR-302015
Ph : +91141 4820461
Mob : +91 9413042673/+91 9928894029
E-Mail : wideframedesigns@gmail.com

TYPICAL FLOOR
PROPOSAL PLAN

PRESENTATION DRAWING


SH.NO.	DATE : 25-11-2024
05	SCALE:


NOTE

THIS DRAWING IS THE SOLE PROPERTY OF SURYA PRAKASH DESIGN STUDIO AND IS NOT TO BE COPIED, USED OR REPRODUCED FOR ANY PURPOSE OTHER THAN FOR WHICH IT HAS BEEN LOANED.

FILE PATH

SPDS/2024/11

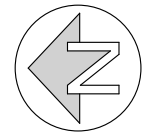

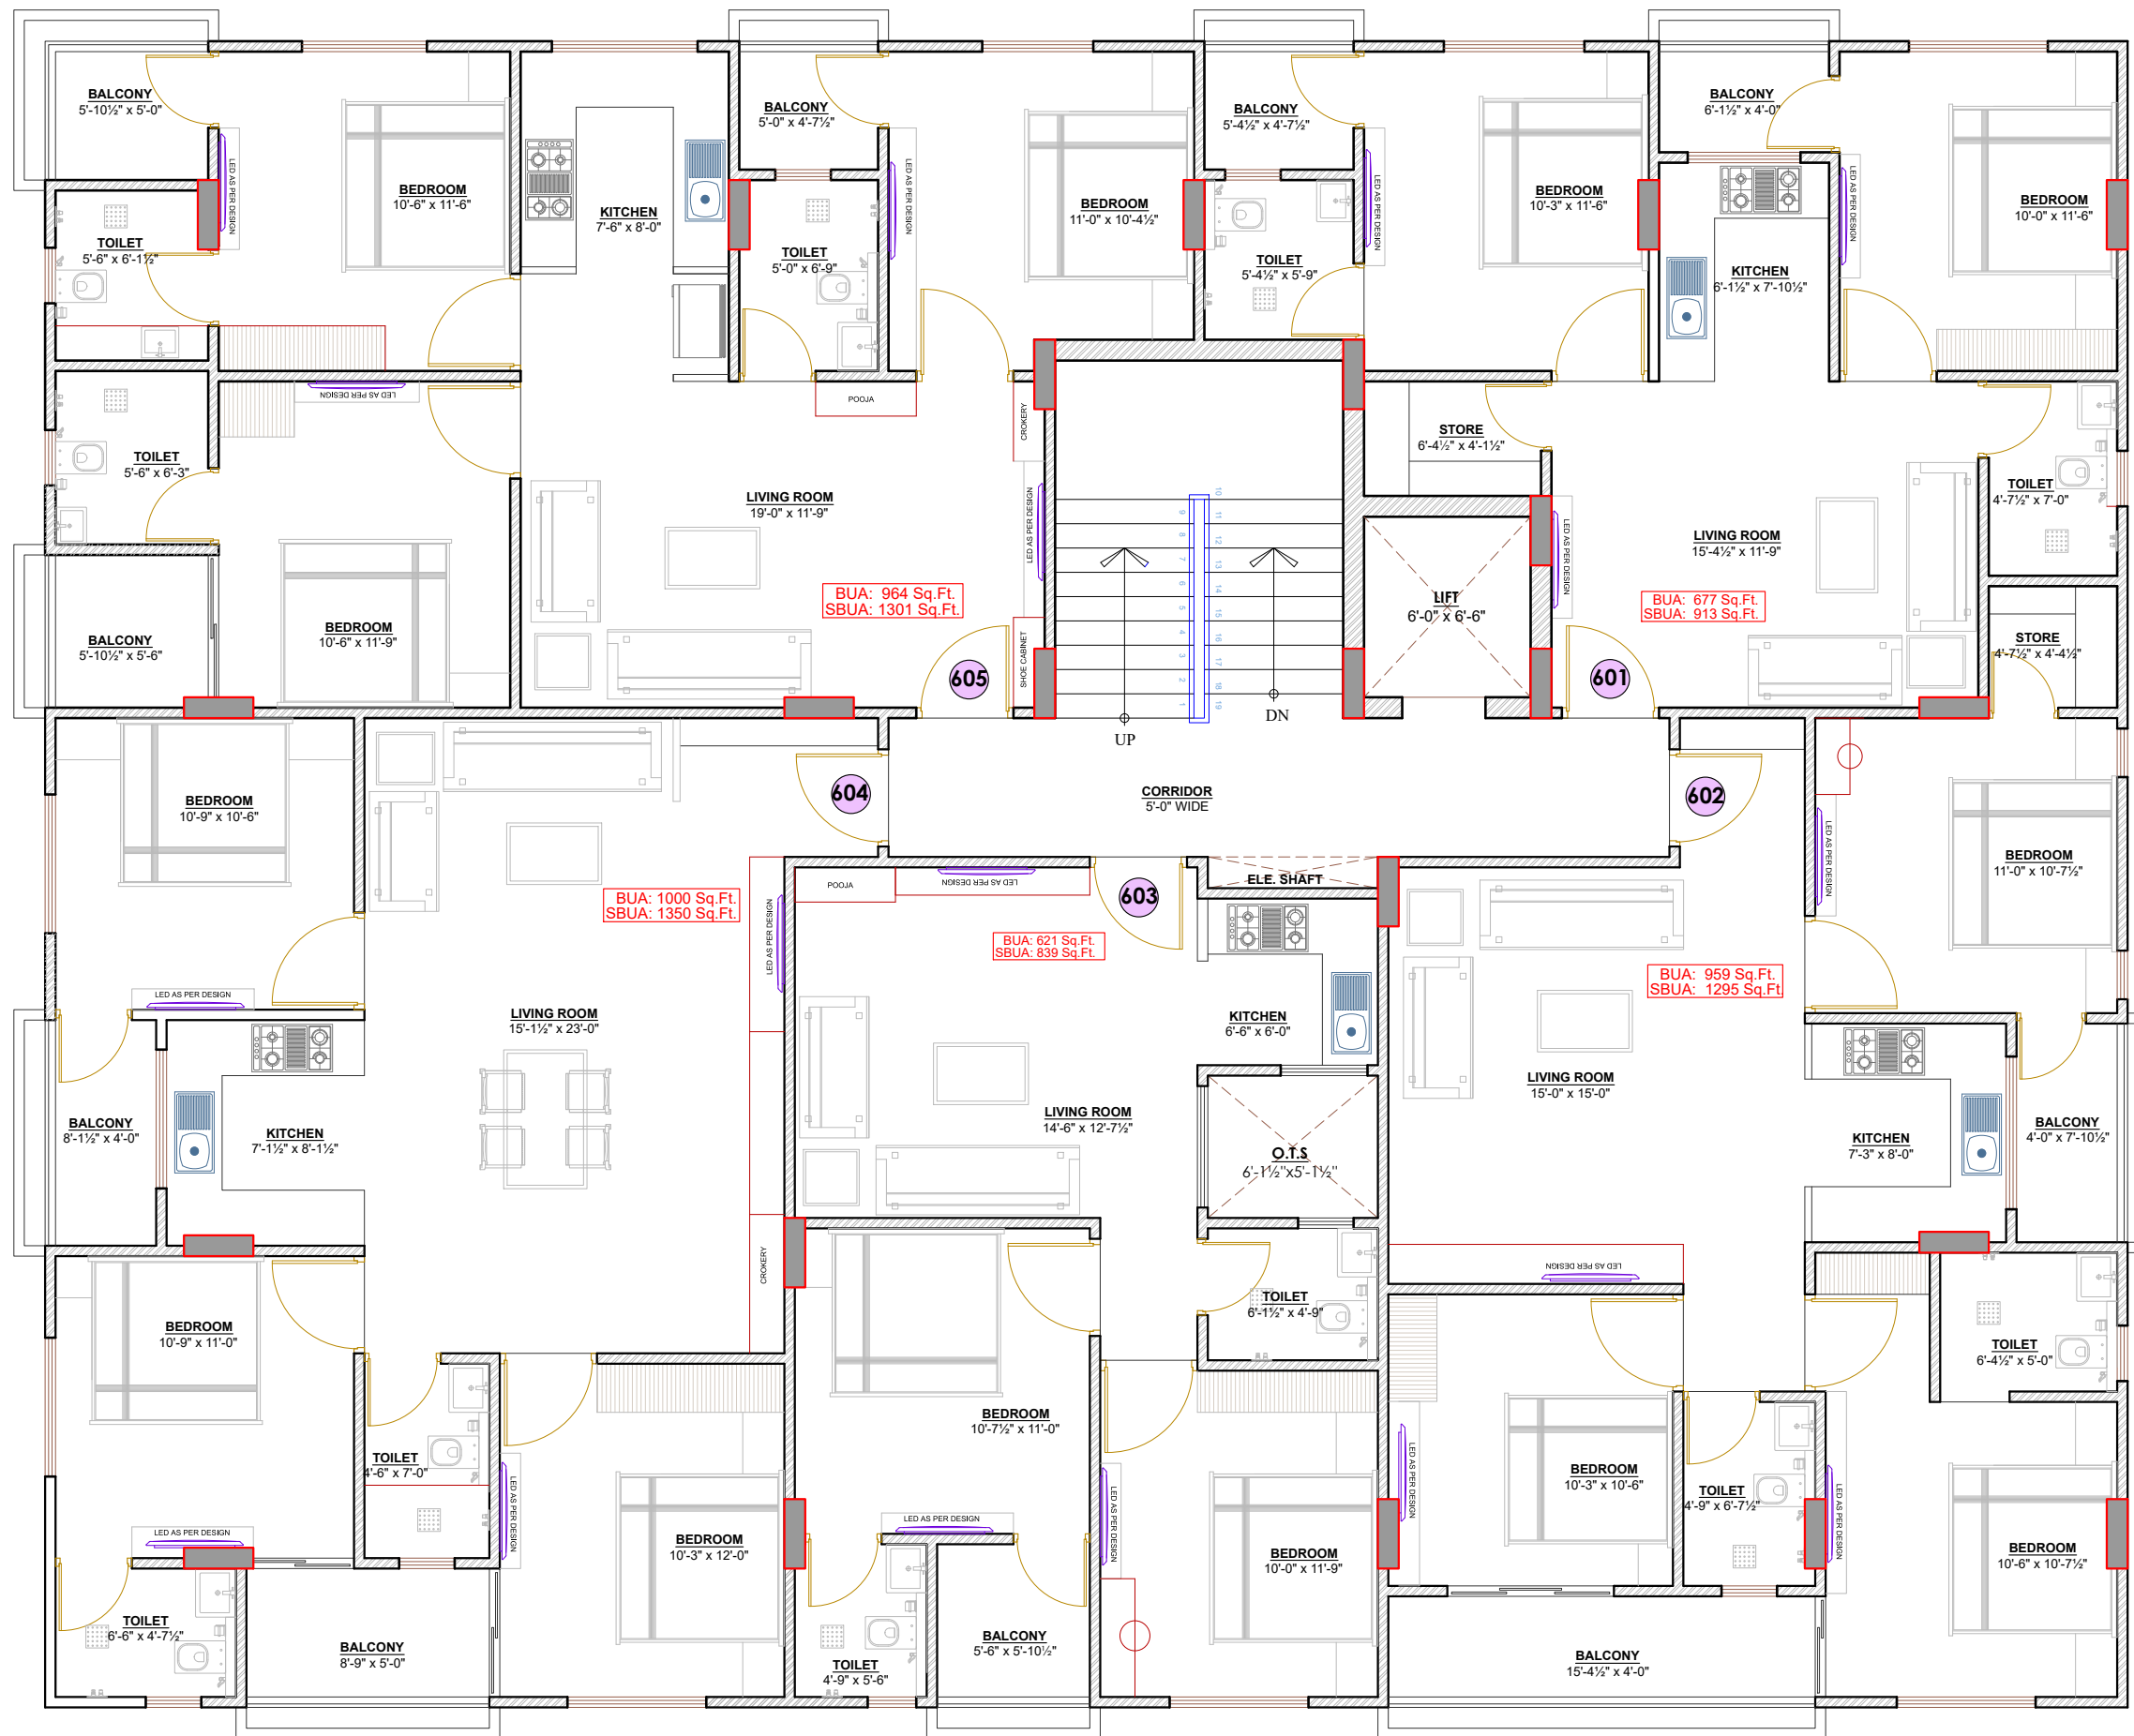

FIFTH FLOOR PLAN

M/s MAA HEIGHTS M/s MAA HEIGHTS
Partner Partner



Area Sheet - 4C MACHEDA,
C-714,715, Jaipur

Flat No.	Type	Carpet Area (SqFt)	Builtup Area (SqFt)
601	2 BHK	571	677
602	3 BHK	793	959
603	2 BHK	545	621
604	3 BHK	859	1000
605	3 BHK	807	964

PROJECT

PROPOSED RESIDENTIAL
BUILDING AT PLOT NO. C-714 &
C-715,
4C, MACHEDA, JAIPUR

ARCHITECT

WIDEFRADE DESIGNS

ARCHITECTS. ENGINEERS. INTERIOR DESIGNERS.
B-22, GROUND FLOOR, GANESH MARG, BAPU NAGAR,
NEAR JAIN TEMPLE, JAIPUR-302015
Ph : +91141 4820461
Mob : +91 9413042673/+91 9928894029
E-Mail : wideframedesigns@gmail.com

TYPICAL FLOOR
PROPOSAL PLAN

PRESENTATION DRAWING

SH.NO. DATE : 25-11-2024

06 SCALE:



NOTE

THIS DRAWING IS THE SOLE PROPERTY OF SURYA PRAKASH DESIGN STUDIO AND IS NOT TO BE COPIED, USED OR REPRODUCED FOR ANY PURPOSE OTHER THAN FOR WHICH IT HAS BEEN LOANED.

FILE PATH

SPDS/2024/11