


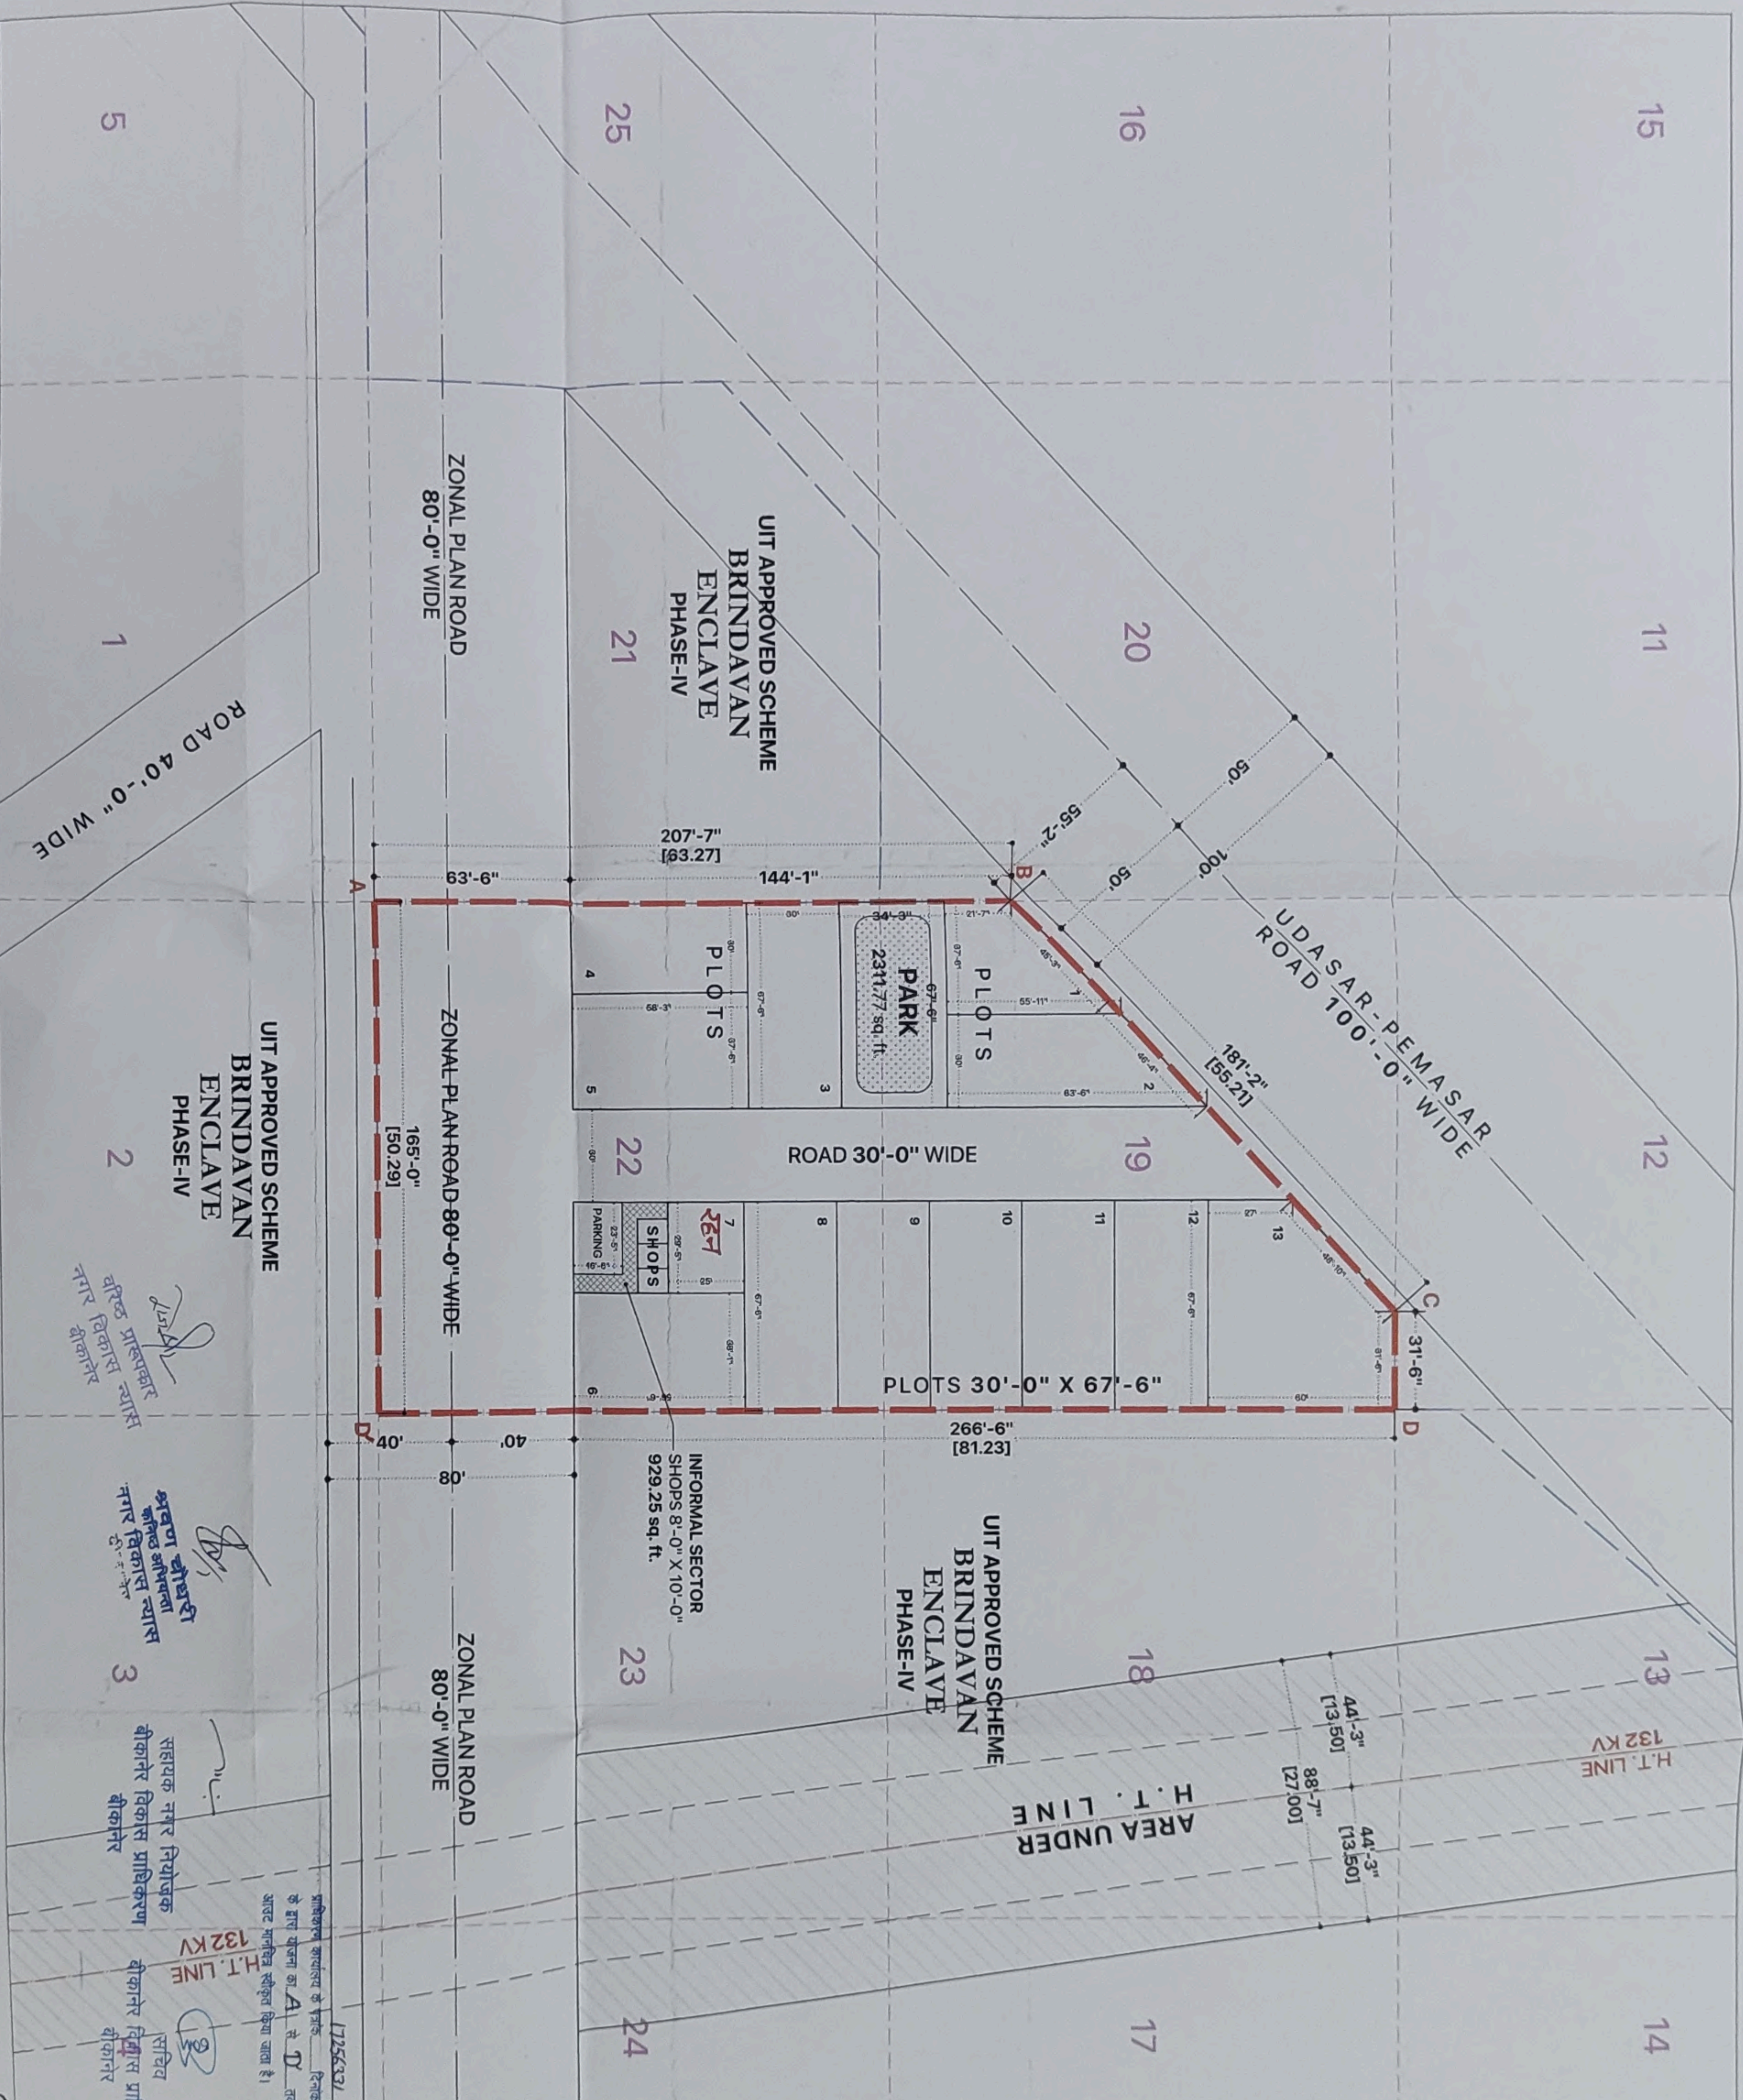

PROPOSED LAYOUT PLAN OF RESIDENTIAL SCHEME
11

AT CHAK - 11 B.S.M. NO.-159/33, KILLA NO.-18/1, 22, ON
UDASAR-PEMASAR ROAD, BIKANER.

ARCHITECT'S SEAL & SIGN
11

AP. MOHAMMAD RAZA UL ISTIA
AS. CAZ/2018/00790

REGD. NO.
01-01

DATE

NORTH
W
E
S

AR
CHAK+TURA

F-16, PANWARA TOWER, GOVT.
PRESS ROAD, BEHIND
COLLECTOR'S OFFICE,
BIKANER.

CONTACT: 98-2840007900
email: arachak+tura@gmail.com