
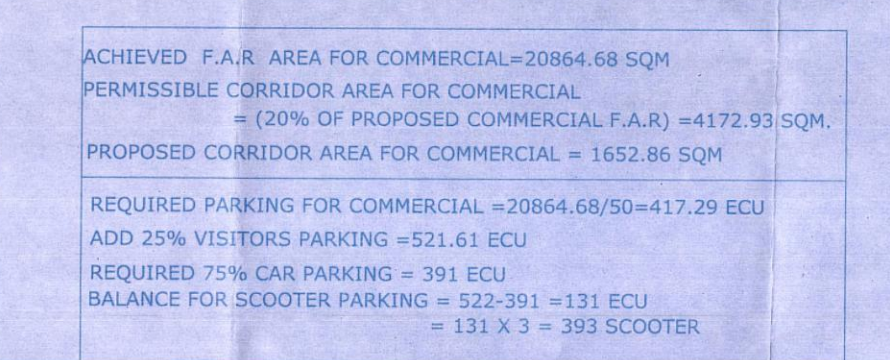


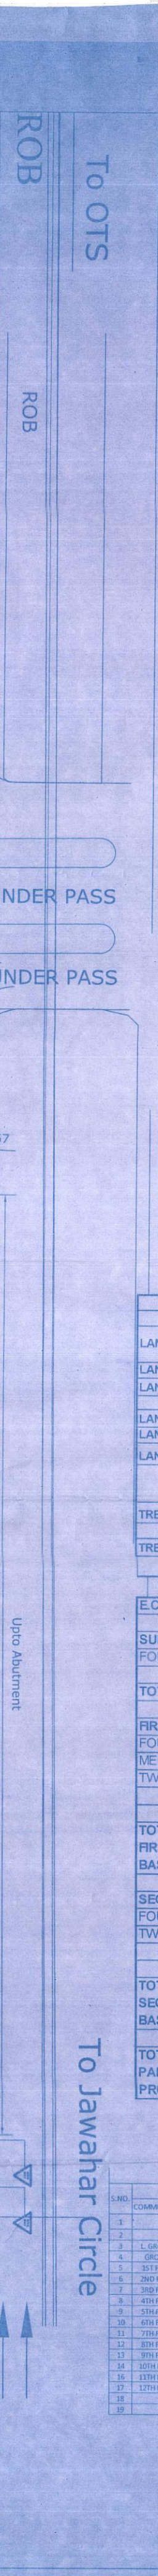

U. PROVIDED				
URFACE LEVEL				
UR WHEELERS.			=	192 ECU
TAL E.C.U AT SURFACE			=	192 NOS
ST BASEMENT				
UR WHEELERS.			=	602 ECU
CHANICAL				70 ECU
TO WHEELERS.	950		=	317 ECU
	3			
TAL E.C.U AT				
ST				
SEMENT			=	1189 NOS

[illegible]