



FINAL & REVISED MAP

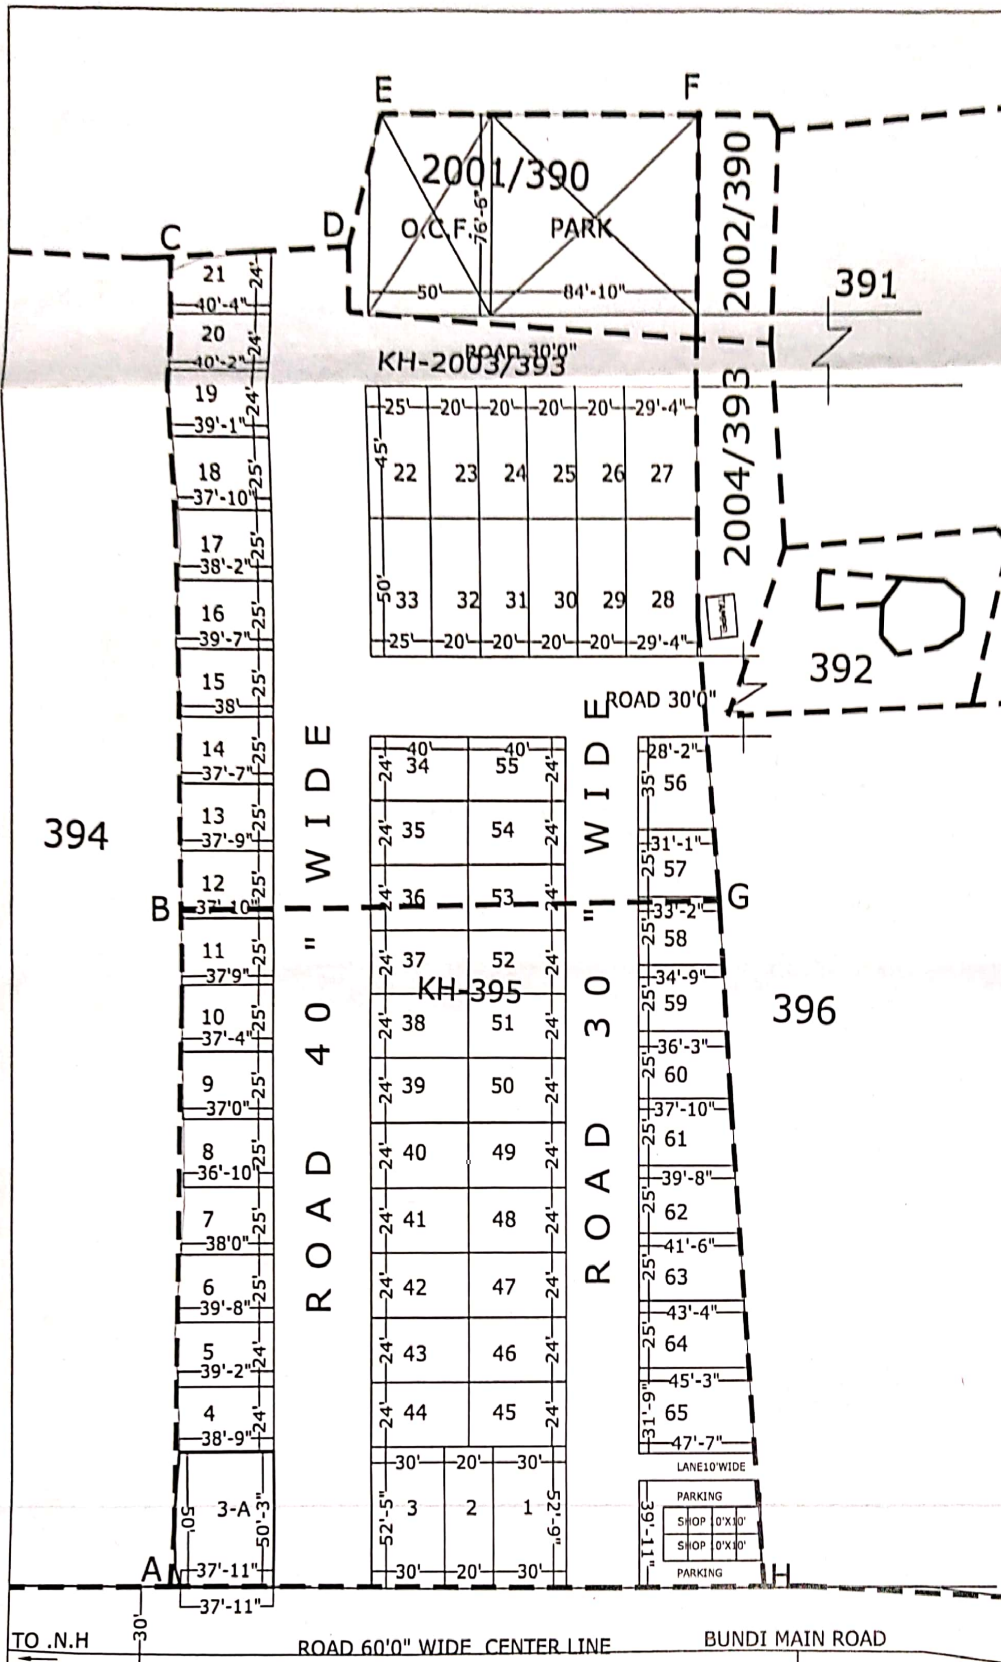

PROPOSED LAY OUT PLAN OF RESIDENTIAL COLONY "SHREE OM ENCLAVE"

CHATAR PURA ROAD
VILLAGE:-DAVPURA,
TEH.-BUNDI, DIST.-BUNDI
KH. NO- 395, 2001/390, 2003/393

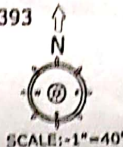

OWNER :-

TOTAL AREA :- 119196.00 SQ.F.
7 BIGHA - 4 BISWA

S.NO.	KH.NO-	BIGHA	BISWA
1	395	03	13
2	2001/390	00	11
3	2003/393	03	00
TOTAL		07	04

LAND ANALYSIS			
S.NO.	PARTICULAR	AREA S.Q.F.	
1.	RESIDENTIAL	67234.10	56.41%
2.	PARK	6481.94	5.44%
3.	I. C.	1994.33	1.67 %
4.	OCF	3786.63	3.18 %
4.	ROAD	39699	33.30%
TOTAL AREA		119196	100 %

KHASRA BOUNDARY SHOWN THUS -----

SCHEME AREA SHOWN THUS-A,B,C,D,E,F,G,H

SIGNATURE
ARCHITECT/CIVIL ENGG.
NAME/ ADDRESS/ L.I.C. NO.

OWNER/ PRESIDENT/ SEC.
NAME/ ADDRESS
SIGNATURE

आयुक्त
नगर परिषद, बुन्दी
4.10.19