


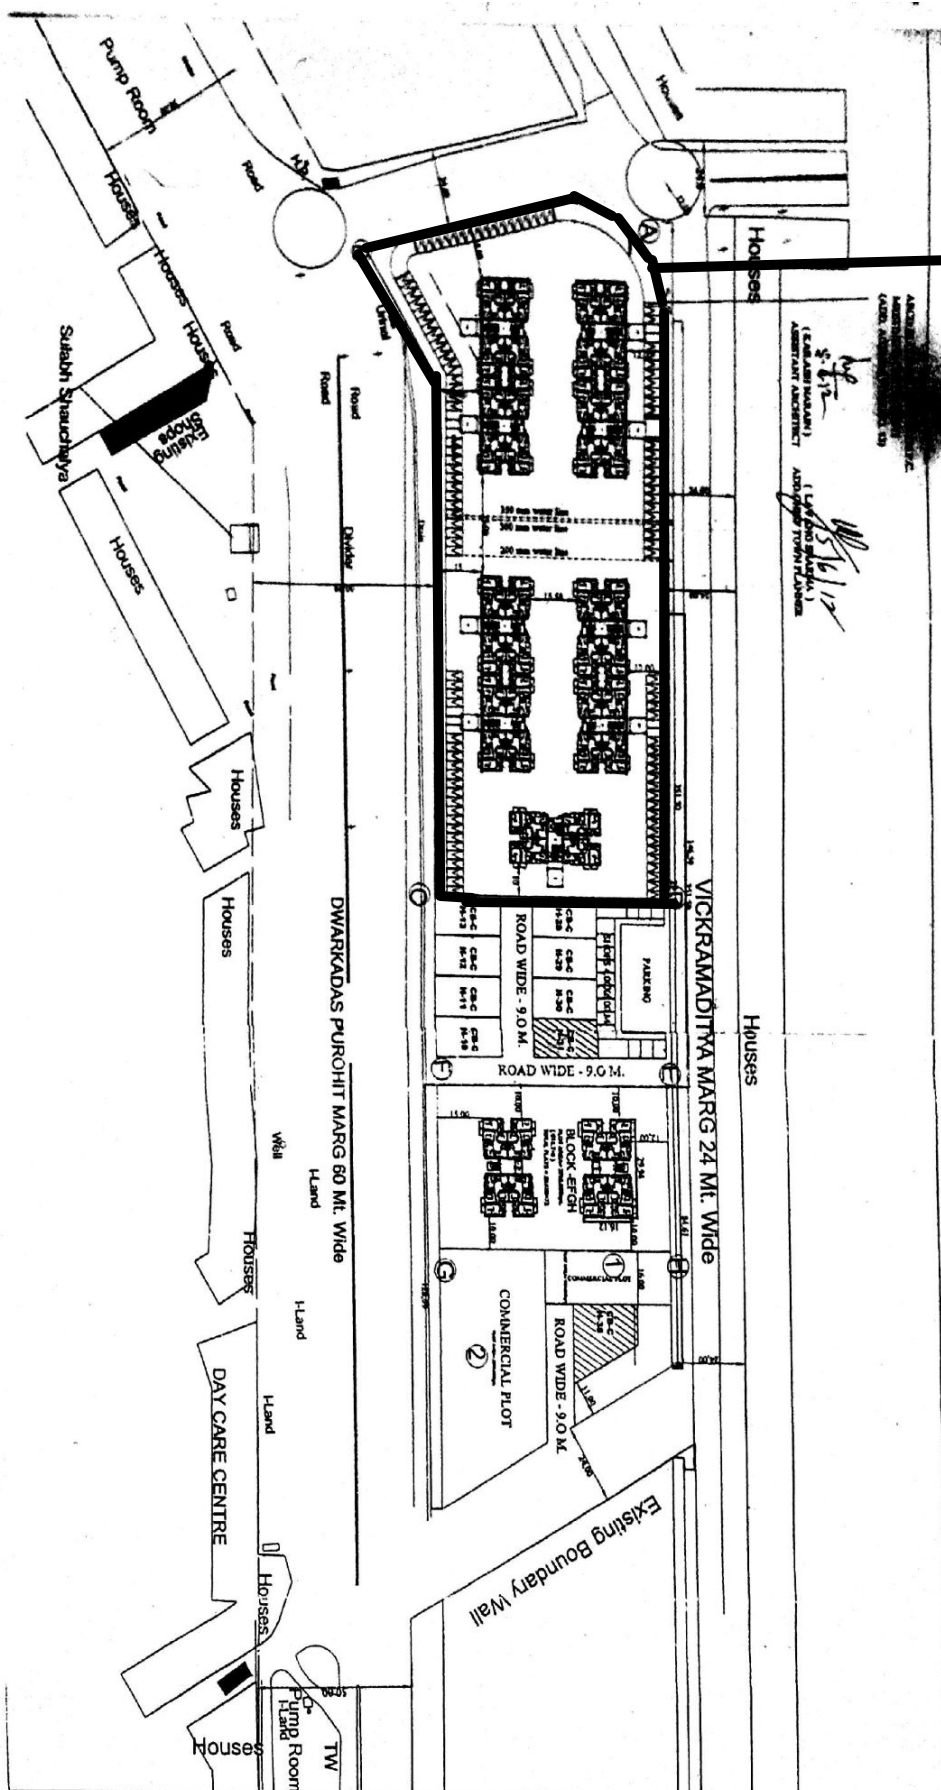

Applied for RERA
Phase area:
15,400sqm.

APPROVED
(S.M. ADH. HOUSING)
15/6/12

Houses

VICKRAMADITYA MARG 24 Mt. Wide

DWARKADAS PUROHIT MARG 60 Mt. Wide

DAY CARE CENTRE

Existing Boundary Wall



BLOCK-ABCD

PLOT AREA :- 16000.00sqm.
NO. OF FLATS :- 324
STLT+9
TOTAL :- 9 X 4 X 9 = 324

BLOCK-EFGH


PLOT AREA :- 3768.00 sqm.
NO. OF FLATS :- 72
STLT+9
TOTAL :- 2 X 4 X 9 = 72
COMMERCIAL PLOT = 1
PLOT AREA = 660.00sqm.
COMMERCIAL PLOT = 2
PLOT AREA = 2366.00sqm.

AREA FOR FLATS (PER UNIT)
BUILT UP :- 81.75 SQ.M
BALCONY (SQ.M) :- 4.07 SQ.M
CORRIDOR & STAIRCASE :- 10.97 SQ.M
AREA PER FLAT :- 106.79 SQ.M
SUPER BUILT UP AREA :- 11748.95 SQ.M



PROPOSED REVISED PART LAYO
PLAN OF COMMERCIAL BELT "I"
(GROUP HOUSING (STLT+9) AT
DWARKADAS MARG, MANSARO
JAIPUR.

DWG. NO. BDDW/11/11/11-11	SCALE :-
DATE :- 24/11/11	FILE NO. :-
DEALT :- R.K. GUPTA	CHECKED :-
ASSISTANT ARCHITECT	
(SANTOSH KUMAR SHARMA)	(SANTOSH KUMAR SHARMA)
SENIOR TOWN PLANNER	ARCHITECT TOWN PL.
RAJASTHAN HOUSING BOAI	

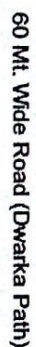

Space Wizard
architects pvt. ltd.

STRUCTURAL CONSIDERATIONS

[illegible]NORTH[illegible]

DRAWING: Proposed Block Location Plan

100