
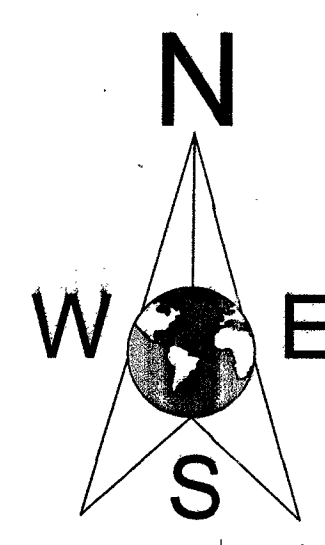


KHASRA NO- 1664, 1666, 1667, 1668, 1669, 1670, 2418/1672, 2419/1681
 IN REVENUE- VILLAGE-MAHLA, TEH.-MOZMABAD, JAIPUR
 KHASRA NO- 399, 414, 415, 416
 IN REVENUE- VILLAGE-CHAN CHUKAYA, TEH.-MOZMABAD, JAIPUR.



$$\begin{array}{r} 1196 \\ \times B \\ \hline 6.12.22 \end{array}$$

ZONE PLAN ROAD 30 MTR. WIDE

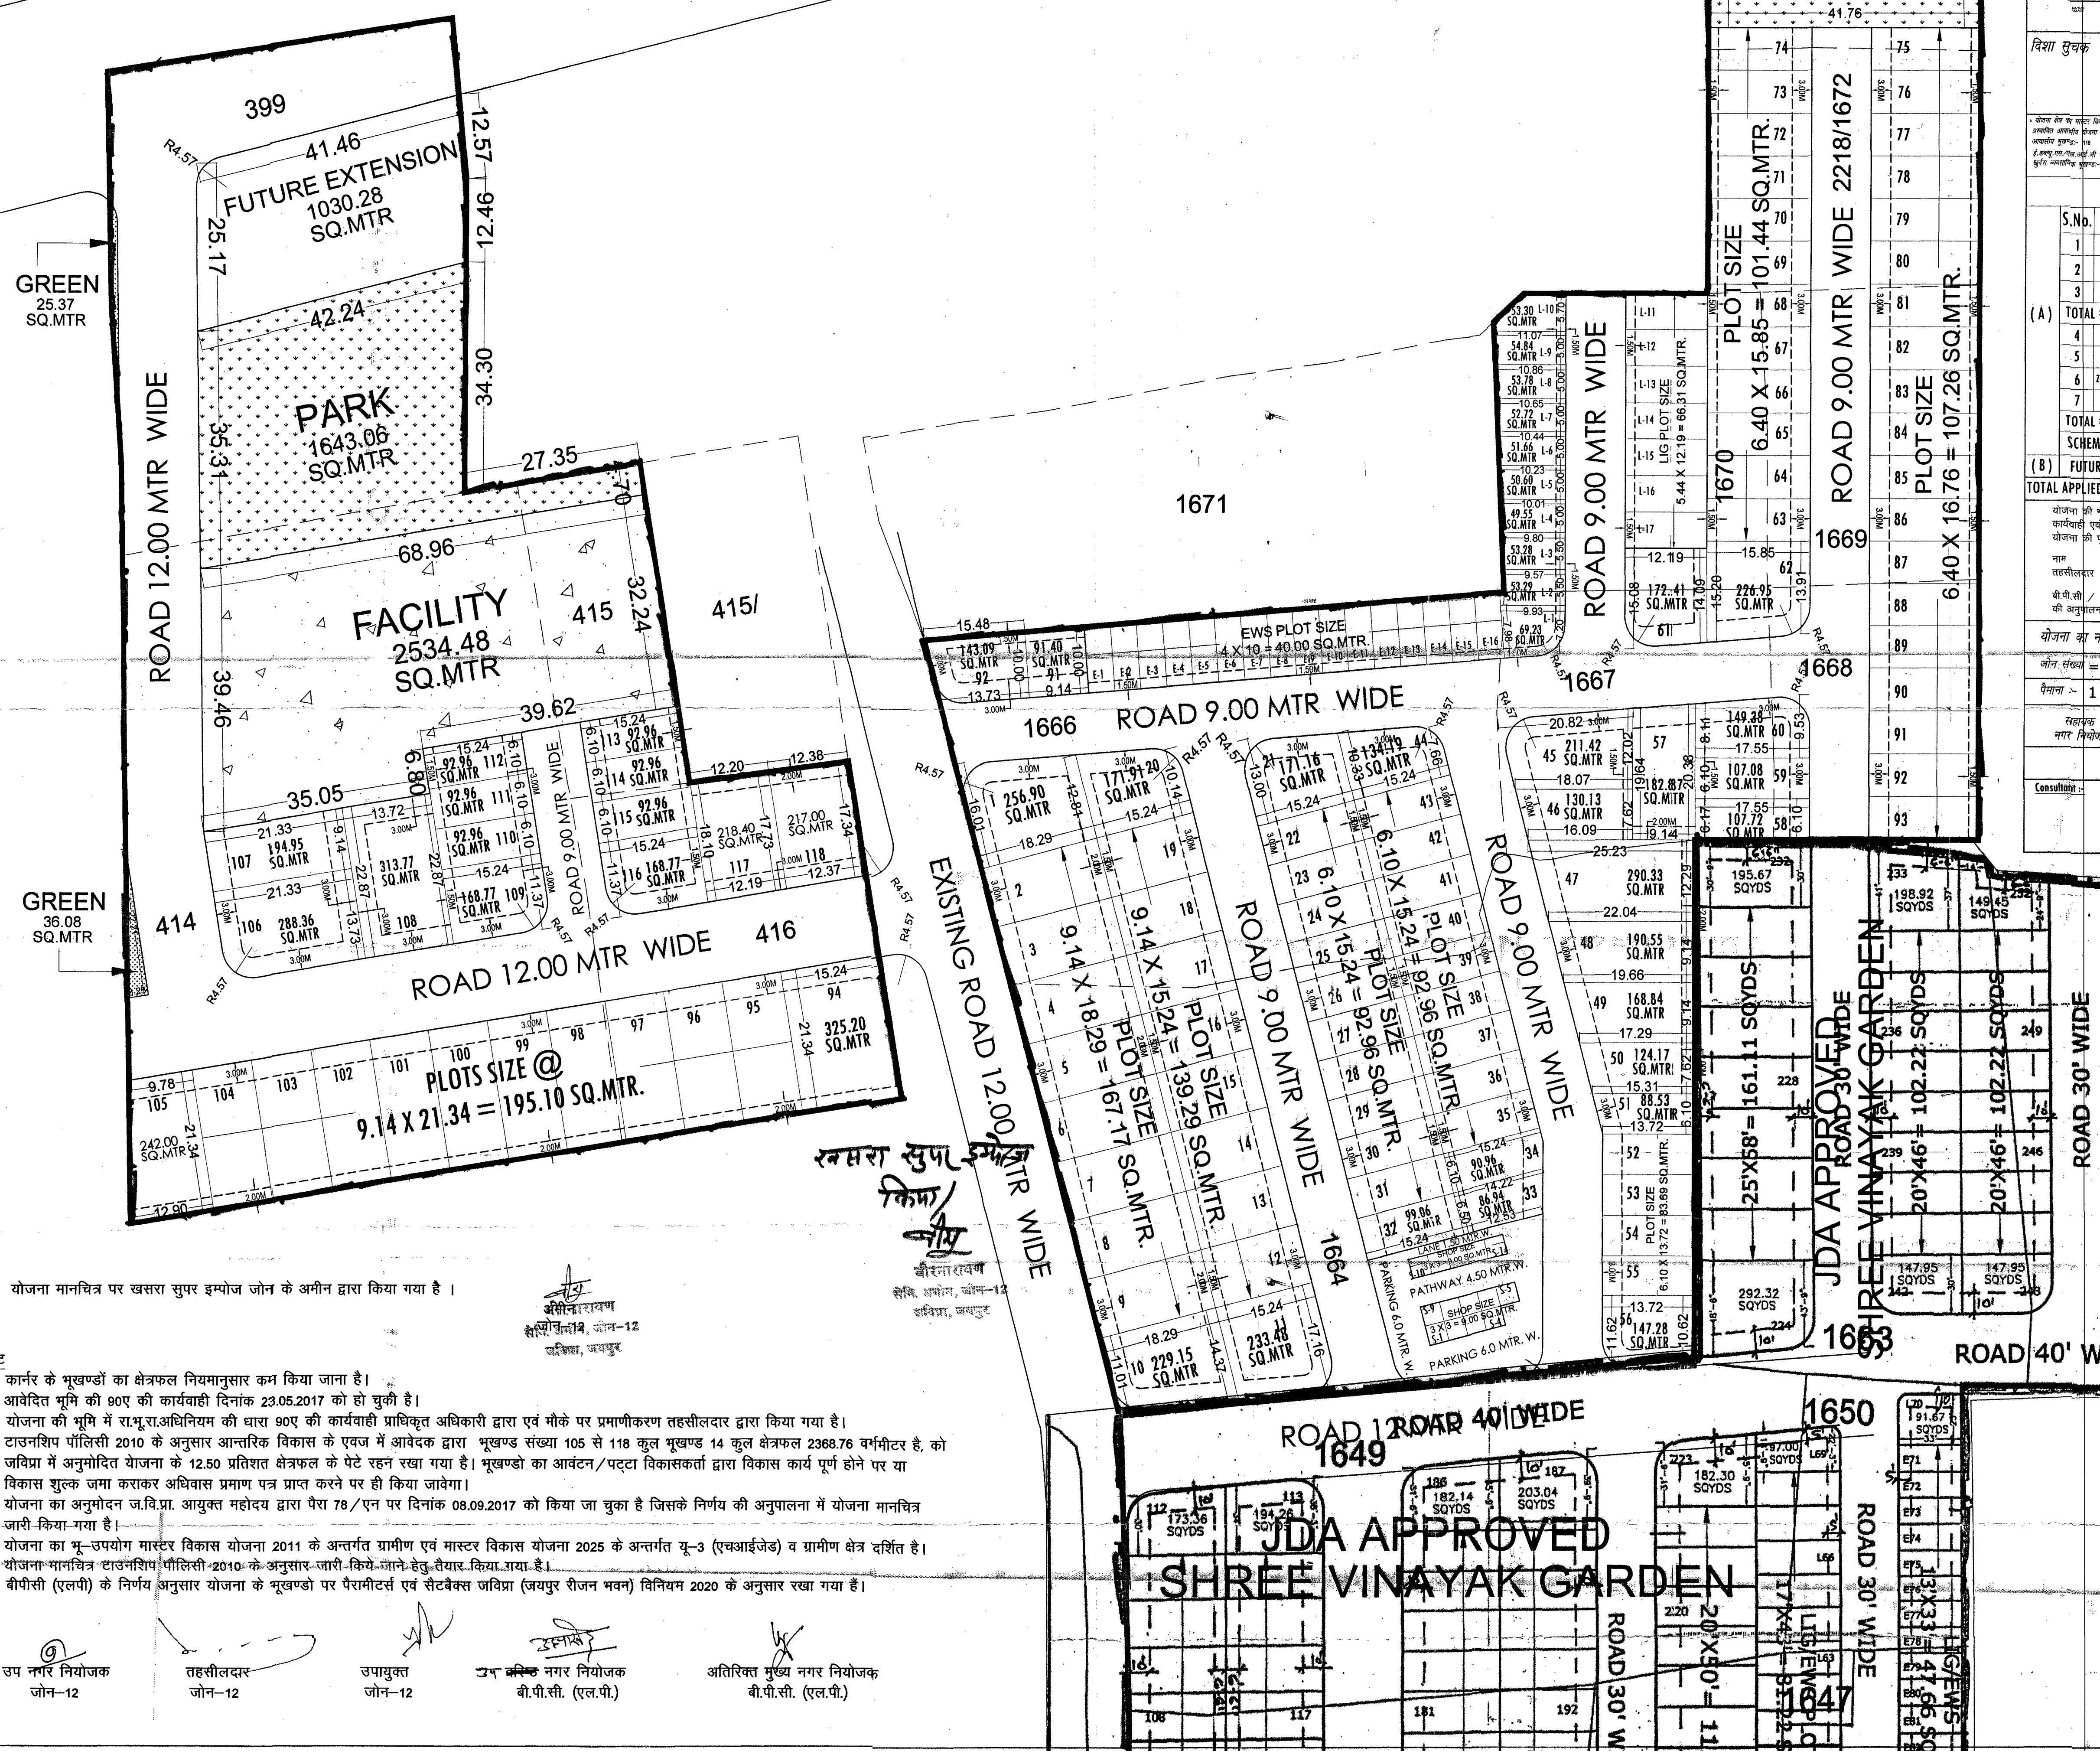


ज.वि.प्रा.


खसरा	मानचि
------	-------

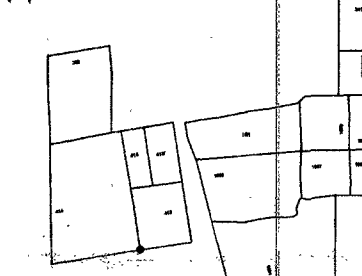

LOCATION MAP

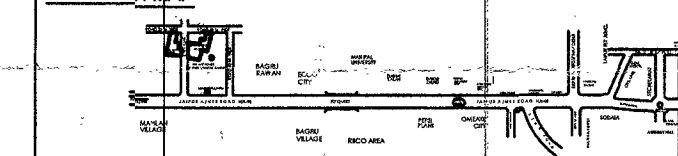

दिशा सुचक

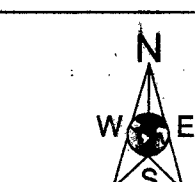[illegible]

AREA ANALYSIS : —

AREA ANALYSIS :			
S.No.	LAND USED	AREA IN (SQ.MTR.)	(%)
1	RESIDENTIAL	16460.43	49.93
2	EWS & LIG 10 % OF RESIDENTIAL AREA	1646.44	04.99
3	RETAIL	541.21	01.64
TOTAL = (1+2+3)		18648.08	56.56
4	PARK	3297.87	10.00
5	FACILITY	2534.48	07.69
6	TOTAL PLAN ROAD 30 MTR.	763.41	02.32
7	ROAD	7725.84	23.43
TOTAL = (4+5+6+7)		14321.60	43.44
SCHEME AREA		32969.68	100.00

(B)	FUTURE EXTENSION	1030.28
TOTAL APPLIED AREA= (A+B)		33999.96 (3.399 HEC)

योजना की भूमि की त.भू.रा अधिनियम की धारा 90 ए की कार्यवाही एवं नीचे पर भूमि का प्रमाणीकरण और द्वारा किया गया योजना की पूरी भूमि प्राधिकरण में निहित हो चुकी है।

नाम तहसीलदार	नाम उपायुक्त जोन-
-----------------	----------------------

बी.पी.सी. / जी. एल. सी. की बैठक संख्या	दिनांक
की अनुपालना में योजना मानचित्र स्वीकृत कर	जारी किया गया
3	

योजना का नाम:-	* SHREE VINAYAK GARDEN EXT. *
जोन संख्या =	12

पैमाना :-	1 : 500	
संभाग	अति संभाग	तरीफ

नगर नियोजक	नगर नियोजक	नगर नियोजक
जयपूर विकास प्राधिकरण		

Consultancy :-  **Cadmax**
Consultancy (P) Ltd.

A Complete Design Studio
361-868, PRITCHETT, CIP, POLICE, HIND, QUARTER,
LACROIX, BOWEN, JUPITER (PA)
PH: 0181-4113111, fax: 0181-0906000
Website: www.cadmus.co.uk, www.cadmus.com

CAD MAX CONSULTANCY PVT. LTD.
301-302, Prism Tower,
Opp. Rajasthan Police Head Quarter,
Lal Kothi Scheme, Jaipur.

PH: 0141-4113111