LAYOUT PLAN OF "CAFETERIA/RESTAURANT PLOTS"
KH. NO- 103, 110, 111 VILLAGE- HARNATHPURA TEH- SANGANER, JAIPUR

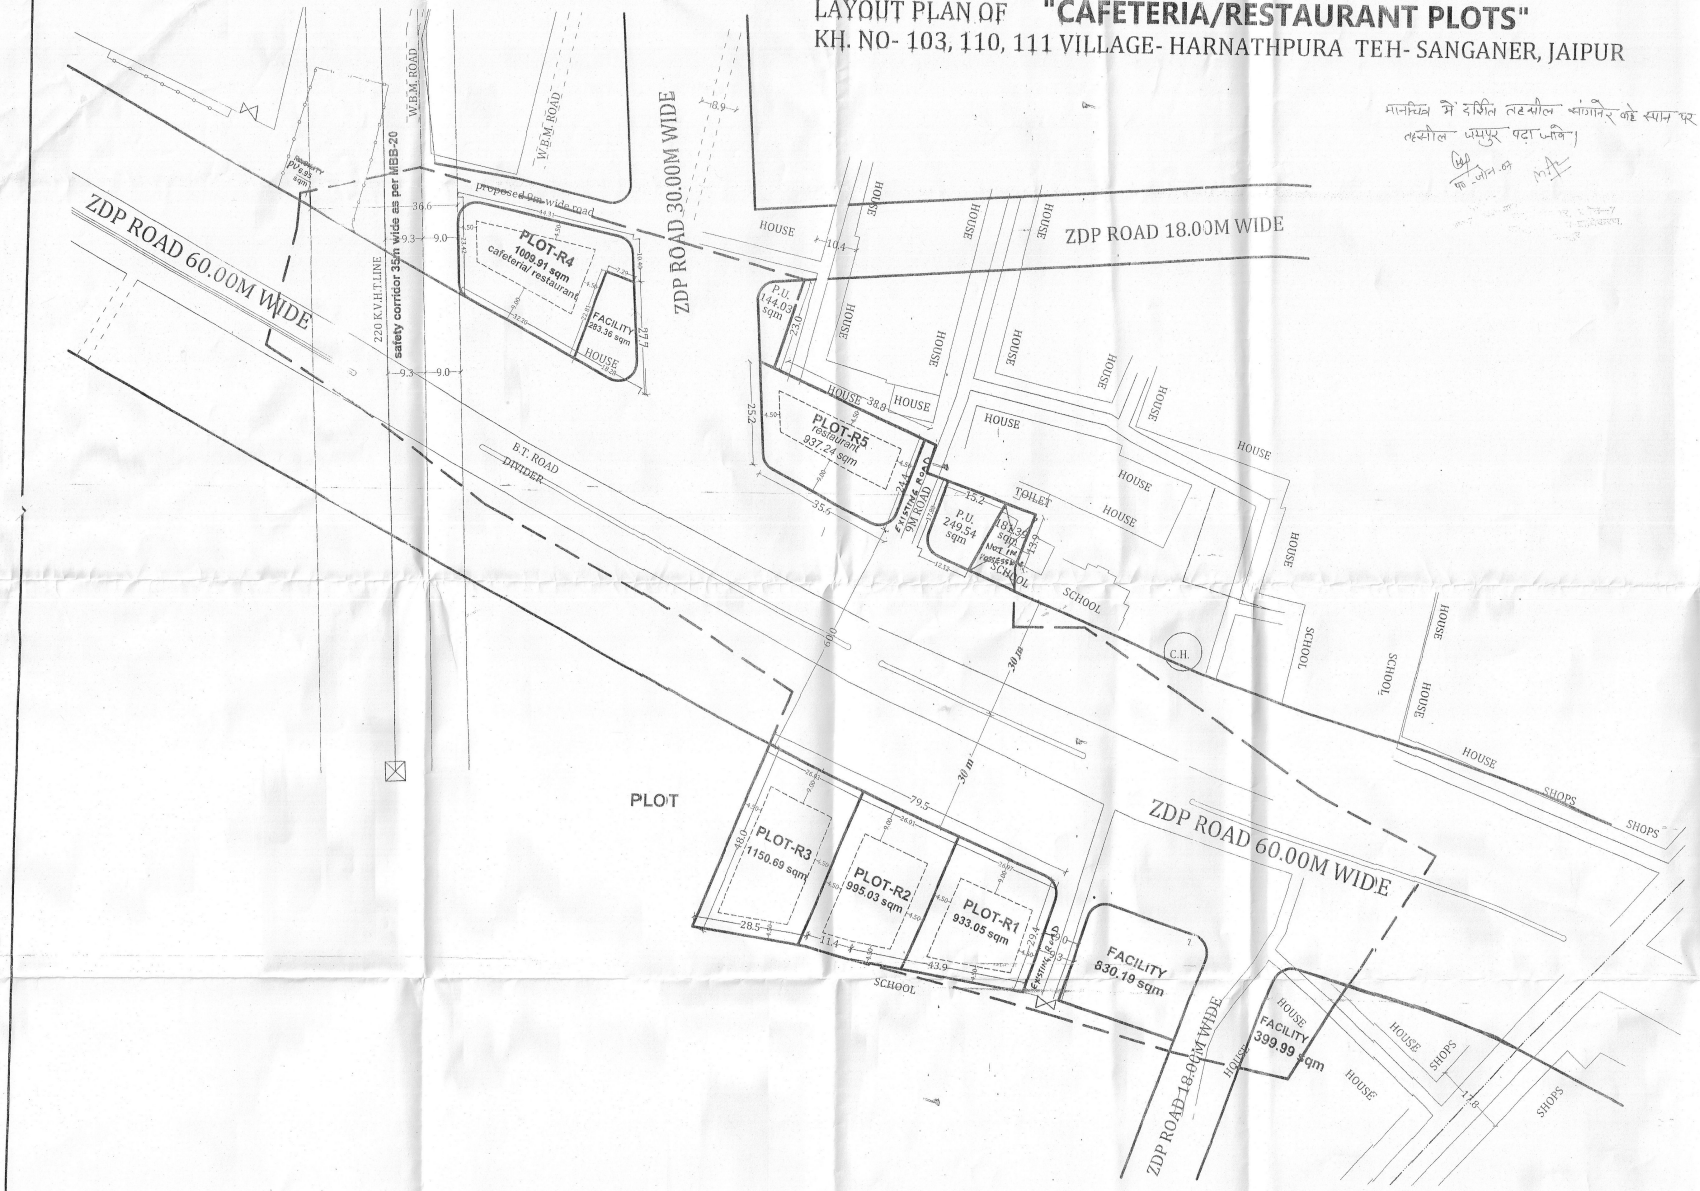

मानचित्र में दर्शित तहसील चांगानेर को स्थान पर तहसील जयपुर पढ़ा जावे।

J.D.A

AREA ANALYSIS		
SCHEME AREA	25076.87 Sq.mt	
DETAIL OF SCHEME AREA		
LAND USE OF PLOT R-1 TO R-5 IS RESTAURANT		
	AREA(SQM)	%
PLOT-R1	933.05	3.72
PLOT-R2	995.02	3.96
PLOT-R3	1150.69	4.59
PLOT-R4	1009.91	4.03
PLOT-R5	937.24	3.73
TOTAL AREA OF PLOTS	5025.92	20.03
PUBLIC UTILITY	393.57	1.57
FACILITY	1513.54	6.04
EFFECTED AREA FROM H.T.LINE	652.68	2.60
ROAD AREA	17309.77	69.02
NOT IN POSSESSION	181.39	0.73

NOTES :-

1. The Layout Plan is based on D.G.P.S. Survey supplied by Z.E. Zone no - 7 .
2. Khasra Boundaries have to be demarcated at site by Tehsildar / Patwari / Amin Zone no. 7 and if any discrepancy is found is to be brought into the notice of Planning Wing .
3. Before disposal/ allotment of plots, demarcation of scheme has to be ensured by Zonal Engineers zone no. 7 and if any discrepancy is found will be brought into the notice of planning wing.
4. Feasibility from engineering point of view of various uses shown in lay out plan is to be ensured by Z. E. Zone no. 7
5. This drawing has been approved in P.W.C. Meeting no. 06/2022-23 dated 06/09/2022.

DRG. No. G/LP/JDA/2022/19.

NAME OF SCHEME :-
LAYOUT PLAN OF "CAFETERIA/RESTAURANT PLOTS"
KH.NO. 103, 110, 111 VILLAGE- HARNATHPURA TEH- SANGANER, JAIPUR

ZONE NO.-7	SECTOR NO.-	
SCALE:-1:600	DRG. NO.	

A.C.P.-(ZONE-7)	T.D.R (ZONE-7)	E.E (ZONE-7)	D.C (ZONE-7)
DTP (PROJECT)	S.E.P (P.Eco)	A.C.T.P (M.P)	

JAIPUR DEVELOPMENT AUTHORITY JAIPUR