


NOTE- PLOTS NUMBERING MARKED ON
SCANNED APPROVED LAYOUT PLAN

**SUSHANT CITY,
BHAKARASANI, (JODHPUR)**

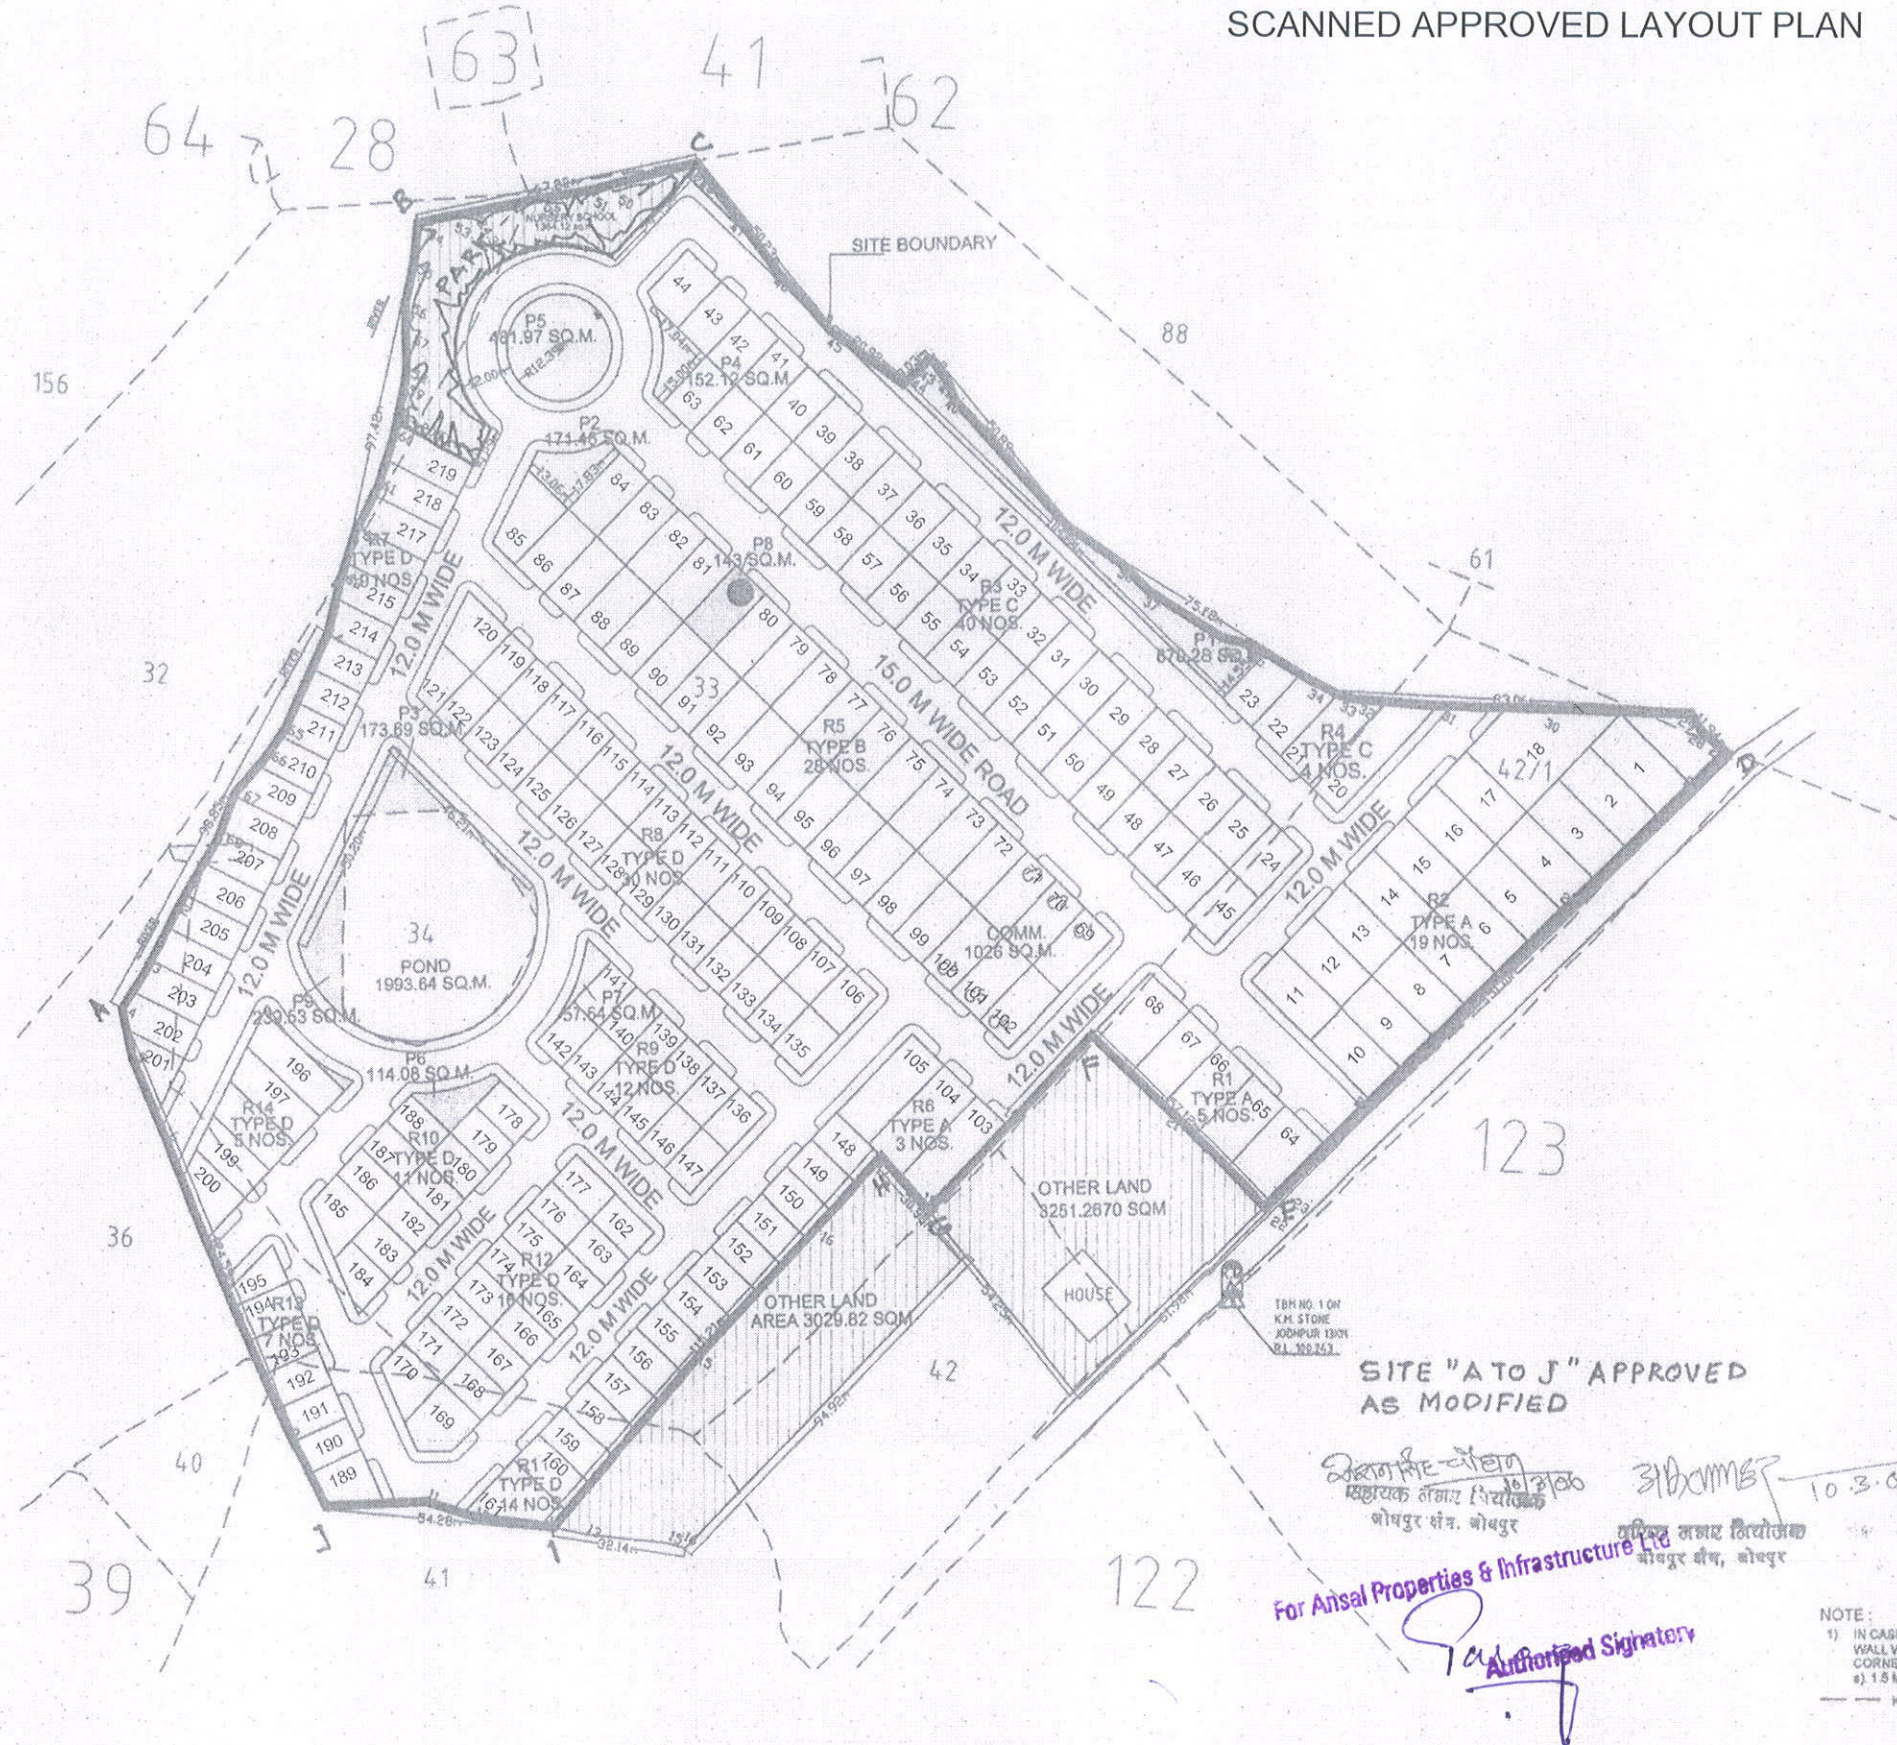

AREA STATEMENT

TOTAL LAND AREA = 57222.46 SQ.M. = 14.14 ACRES			
S.NO.	LANDUSE	AREA IN SQ.M.	%AGE TOTAL SCHEME AREA
1.	RESIDENTIAL	31921.84	55.79%
2.	COMMERCIAL	1026	1.79%
3.	FACILITIES		
4.	GREEN	1994.12	2.39%
5.	ROADS	2203.77	3.89%
6.	TOTAL	57222.46	100%

DETAIL OF PLOTS / LEGEND

S.No.	CATEGORY	COL.	AREA (SQ.YDS.)	AREA (SQ.M.)	SIZE (MTR.)	PLOT NOS.
1.	TYPE A		281.16	210	10.5X20.0	27
2.	TYPE B		204.81	171	9.5X18.0	28
3.	TYPE C		170.42	142.5	9.5X15.0	44
4.	TYPE D		132.15	110.6	8.5X13.0	114

TOTAL = 219

COMMERCIAL AREA = C1+C2+C3+C4+C5+C6 = 1026.0 SQ.M.

AREA UNDER PARKS

S.NO.	PARK NO.	AREA (SQ.M.)
1.	P1	670.28
2.	P2	171.46
3.	P3	173.60
4.	P4	152.12
5.	P5	481.07
6.	P6	114.06
7.	P7	57.64
8.	P8	148
9.	P9	239.53

TOTAL AREA UNDER GREEN = 2203.77 SQ.M. (0.54 ACRES)

AREA UNDER PLOTS

S.NO.	RESI. BLK.	AREA (SQ.M.)
1.	R1	1148.86
2.	R2	4417.34
3.	R3	5725.09
4.	R4	624.87
5.	R5	4872.86
6.	R6	802.31
7.	R7	2560.45
8.	R8	3391.66
9.	R9	1328.0
10.	R10	1208.69
11.	R11	1957.37
12.	R12	1059.86
13.	R13	810.44
14.	R14	864.68

TOTAL 31921.84

NOTE:

- 1) IN CASE OF CORNER PLOTS, BOUNDARY WALL WILL BE ROUNDED OFF AT SUCH CORNERS BY RADIUS AS GIVEN BELOW.
- 2) 1.5 M RADIUS FOR PLOTS 420 SQ.M. & BELOW

--- K. AREA LINE

SITE "A TO J" APPROVED
AS MODIFIED

For Ansal Properties & Infrastructure Ltd.
Authorized Signatory

PROJECT
**SUSHANT CITY,
BHAKARASANI (JODHPUR)**

APPLICANT



AUTHD. SIGN.

ARCHITECTS
KCKV CONSULTANTS PVT. LTD.
ARCHITECTURE * URBAN DESIGN * INTERIOR DESIGN
E-16, 11 ND FLOOR, HASJID HOHL, NEW DELHI.
TELEFAX 29214905, 29221373 E-MAIL kckv@vsnl.com

ARCHITECT'S SIGN.
KIRTIKANT CHANDNA
B.Arch., M.Arch. (Urban Design)
CA/80/12362

DRG. TITLE
MASTER PLAN
SCALE 1:1000 DATE FEB.'06

