


LAYOUT PLAN OF MURBA NO-62/60, KILA NO- (8, 9, 10, 11/2, 12/2, 13/2), VILL- 8KJD(A), KHAJUWALA, BIKANER

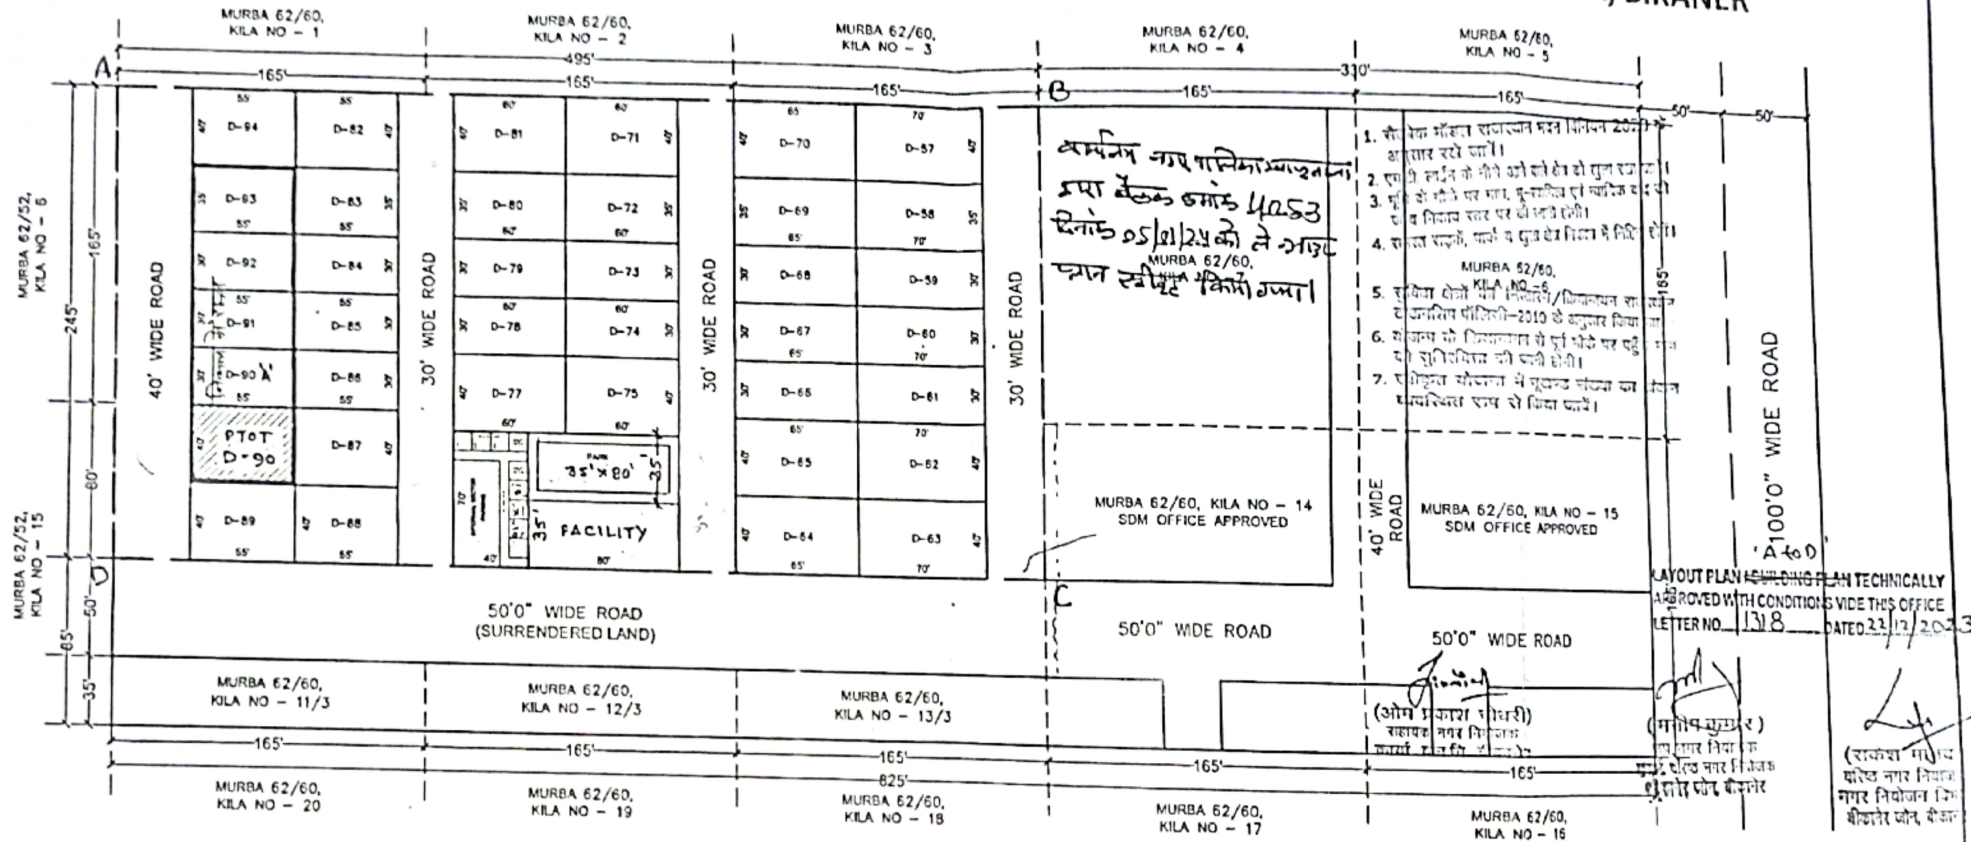

MURBA 62/43	MURBA 62/51	MURBA 62/59
		MURBA 62/60
MURBA 62/44	MURBA 62/52	1 2 3 4 5
		12 13 14 15
MURBA 62/45	MURBA 62/53	20 19 18 17 16
		21 22 23 24 25
		MURBA 62/61

LOCATION PLAN

AREA ANALYSIS			
S. No.	PARTICULARS	AREA IN SQ. FT.	PER (%)
1	Residential	81025.0	64.81
2	Commercial	0.0	0.00
3	Informal Sector	2800.0	2.31
4	Park	2800.0	2.31
5	Facility (M.T. & W.M.)	2800.0	2.31
6	Road	31850.0	26.26
TOTAL		121275.0	100.00

कपासम

BUILDING PLAN TECHNICALLY
CHECKED BY: *[Signature]*



अध्यक्ष
नगरपालिका खाजुवाला
(जिला-बीकानेर)

कनिष्ठ अभियंता
नगरपालिका खाजुवाला

